BM - 111.51 SW cor conc porch Ho # 2218 W Irving
Stationing on ℄ Surplus in block pro-rated.

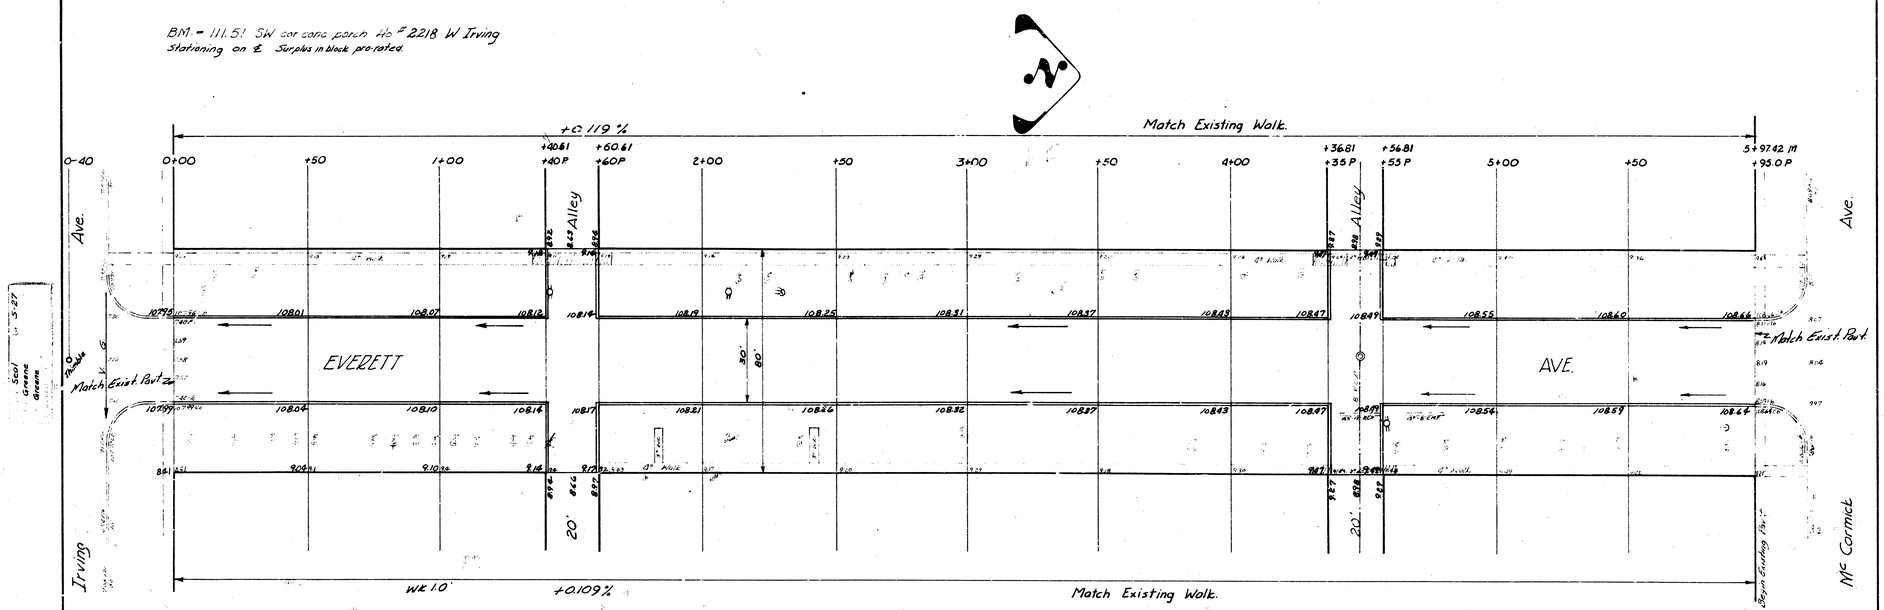

NOTICE TO CONTRACTOR:-

All entrance pipes are to disposed of in accordance with instructions of City Dirt Checker.

Sheet 1 of 3.

EVERETT AVE.
NL Irving to SL Mc Cormick
30' Conc. & Cb.
CITY OF WICHITA, KANSAS
B.E. SMITH CITY ENGINEER
AUG 1956 PROJ NO C16-112