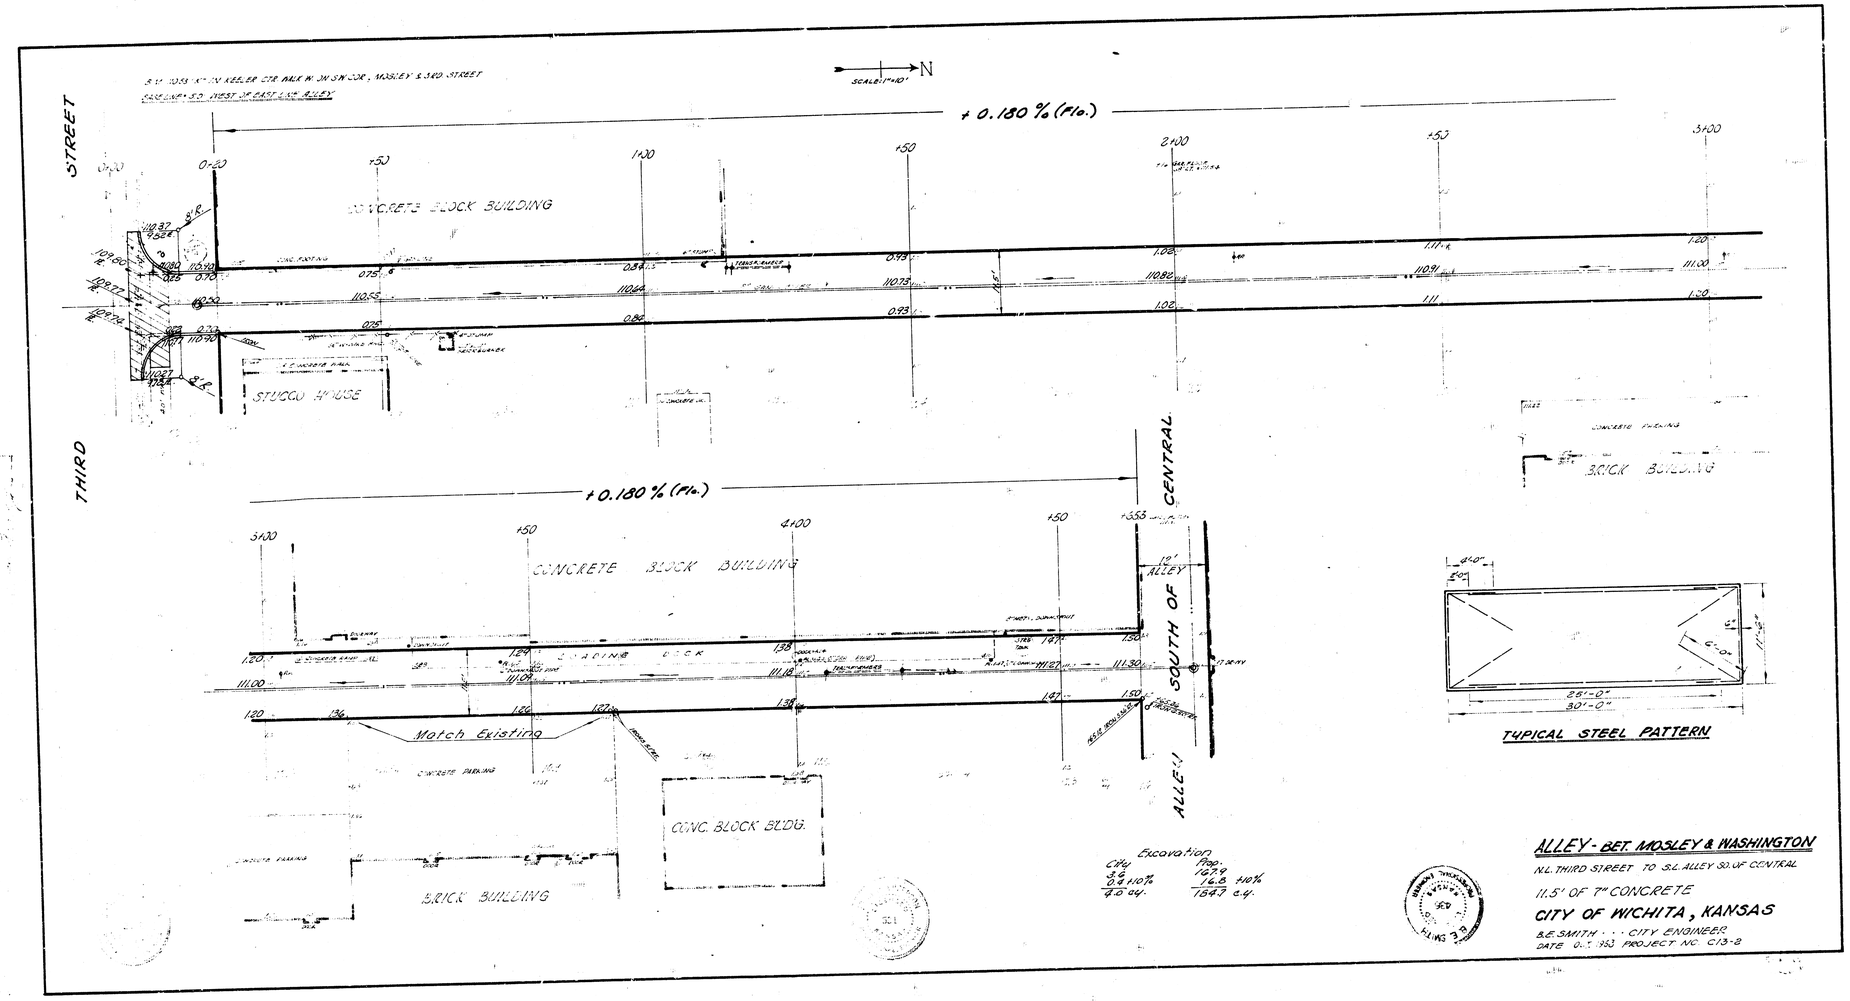
N
SCALE: 1" = 10'
+0.180 % (Flo.)
STREET
CONCRETE BLOCK BUILDING
STUCCO HOUSE
THIRD
+0.180 % (Flo.)
CENTRAL
CONCRETE BLOCK BUILDING
Match Existing
CONC. BLOCK BLDG.
BRICK BUILDING
10' ALLEY
SOUTH OF
ALLEY
BRICK BUILDING
Excavation
City
3.6
0.4 110%
4.0 cy.
Prop.
167.9
16.8 +10%
184.7 c.y.
TYPICAL STEEL PATTERN
28'-0"
30'-0"
ALLEY - BET. MOSLEY & WASHINGTON
N.L. THIRD STREET TO S.L. ALLEY SO. OF CENTRAL
11.5' OF 7" CONCRETE
CITY OF WICHITA, KANSAS
B.E. SMITH . . . CITY ENGINEER
DATE 0.T. 193 PROJECT NO C13-8