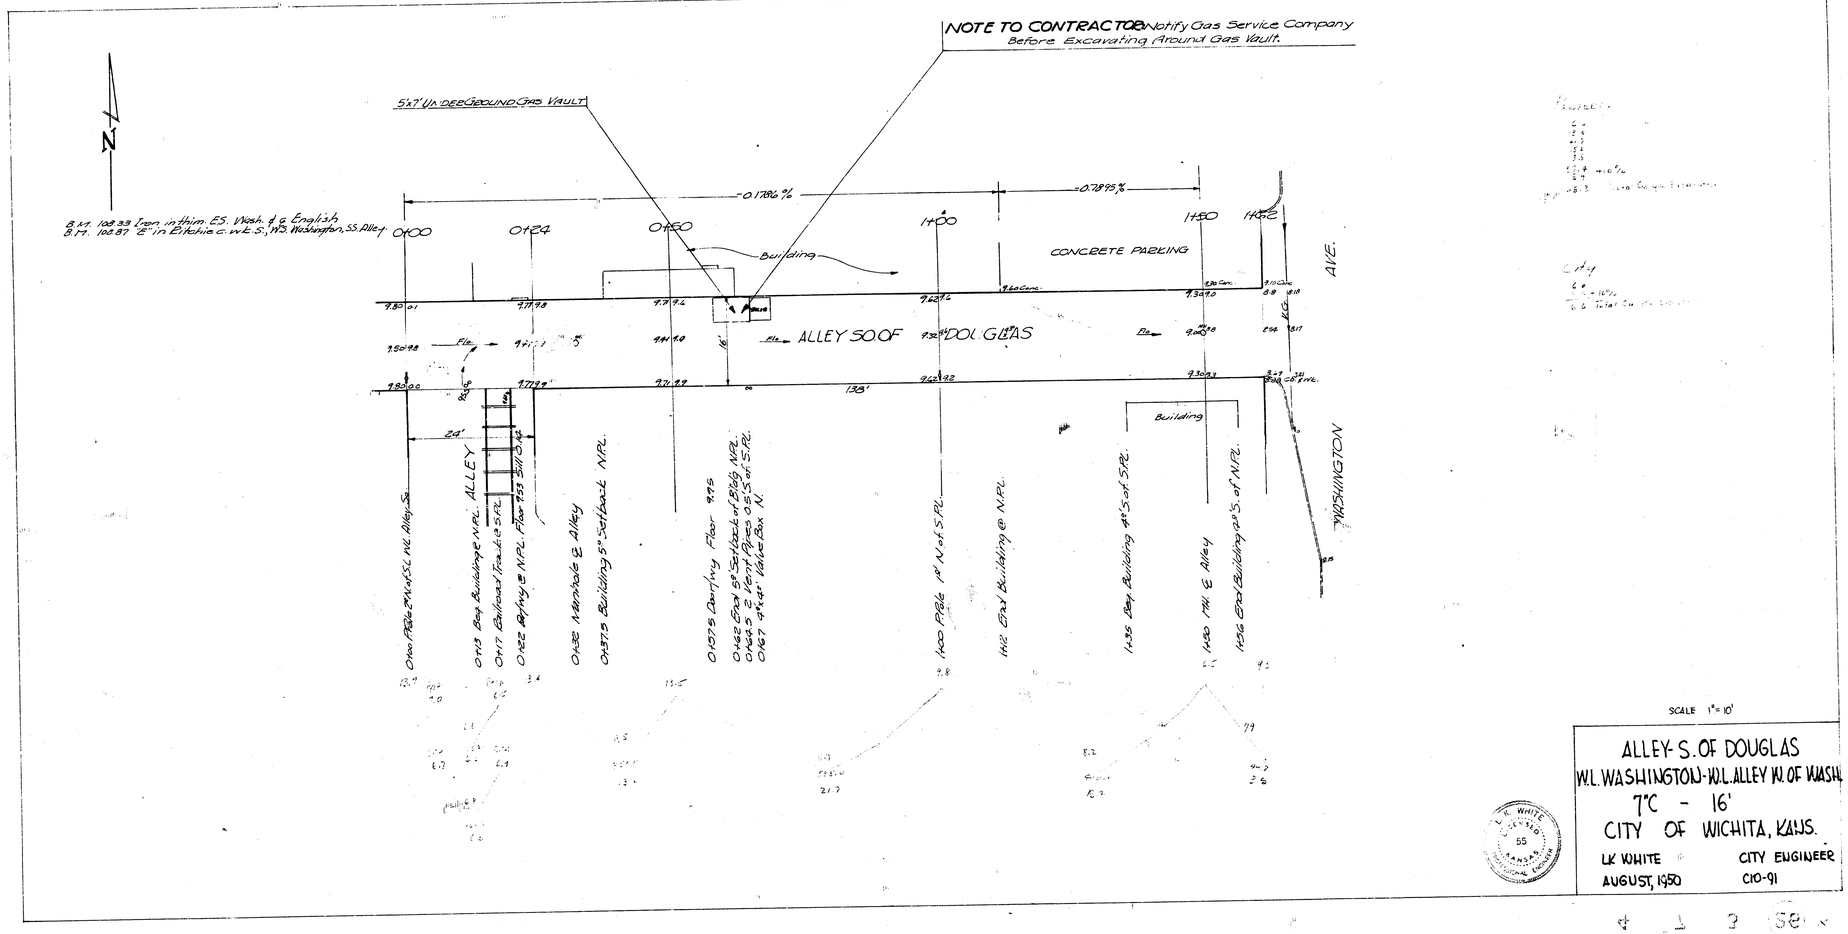
NOTE TO CONTRACTOR Notify Gas Service Company
Before Excavating Around Gas Vault.
5'x7' Underground Gas Vault
N
B.M. 108.33 Iron in thim. ES. Wash. 1' S. English
B.M. 108.87 "E" in Ritchie c. W.L.S., NS. Washington, SS. Alley
0+00
0+24
0+50
1+00
1+50
1+82
-0.1786 %
-0.7895 %
Building
CONCRETE PARKING
ALLEY S OF DOUGLAS
138'
24'
Building
WASHINGTON
AVE.
0+00 Pole 2' N of SL W.L. Alley Sa.
0+13 Bay Building 1' N.L. ALLEY
0+17 Railroad Tracks 6' S.R.L.
0+22 Alley @ N.R.L. Floor 753 Still 0.42
0+38 Nebraska & Alley
0+57.5 Building 5' Setback N.R.L.
0+75 Overhang Floor 9.75
0+82 Brick 5' Setback of Bldg N.R.L.
0+82.5 2 Vent Pipes 0.25' of S.R.L.
0+87 4"x4" Valve Box N.
1+00 Pole 1' N of S.R.L.
1+12 Brick Building @ N.R.L.
1+35 Bay Building 4' S of S.R.L.
1+50 Pole 1' E Alley
1+56 Brick Building 12' S. of N.R.L.
SCALE 1" = 10'
ALLEY S. OF DOUGLAS
W.L. WASHINGTON - W.L. ALLEY W. OF WASH.
7°C - 16'
CITY OF WICHITA, KANS.
LK WHITE
AUGUST, 1950
CITY ENGINEER
C10-91
L. K. WHITE
LICENSED
55
KANSAS
PROFESSIONAL ENGINEER