PAVING PLAN 1943

E. & W. ALLEY - SOUTH OF DOUGLAS AVE. - BROADWAY WEST 150'

16' CONC. 6" THICK

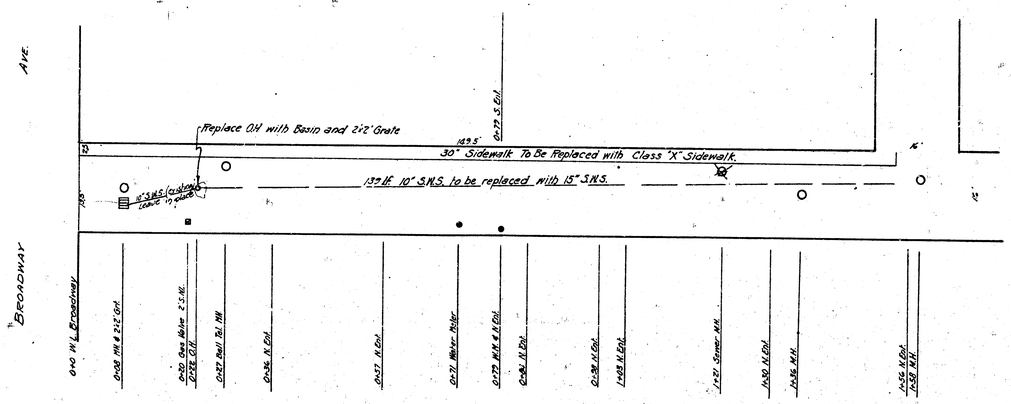

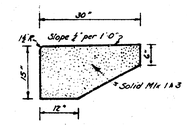

CROSS SECTION CLASS "X" SIDEWALK
SCALE ½"=1'-0"

Engineering Department
City of Wichita, Kansas

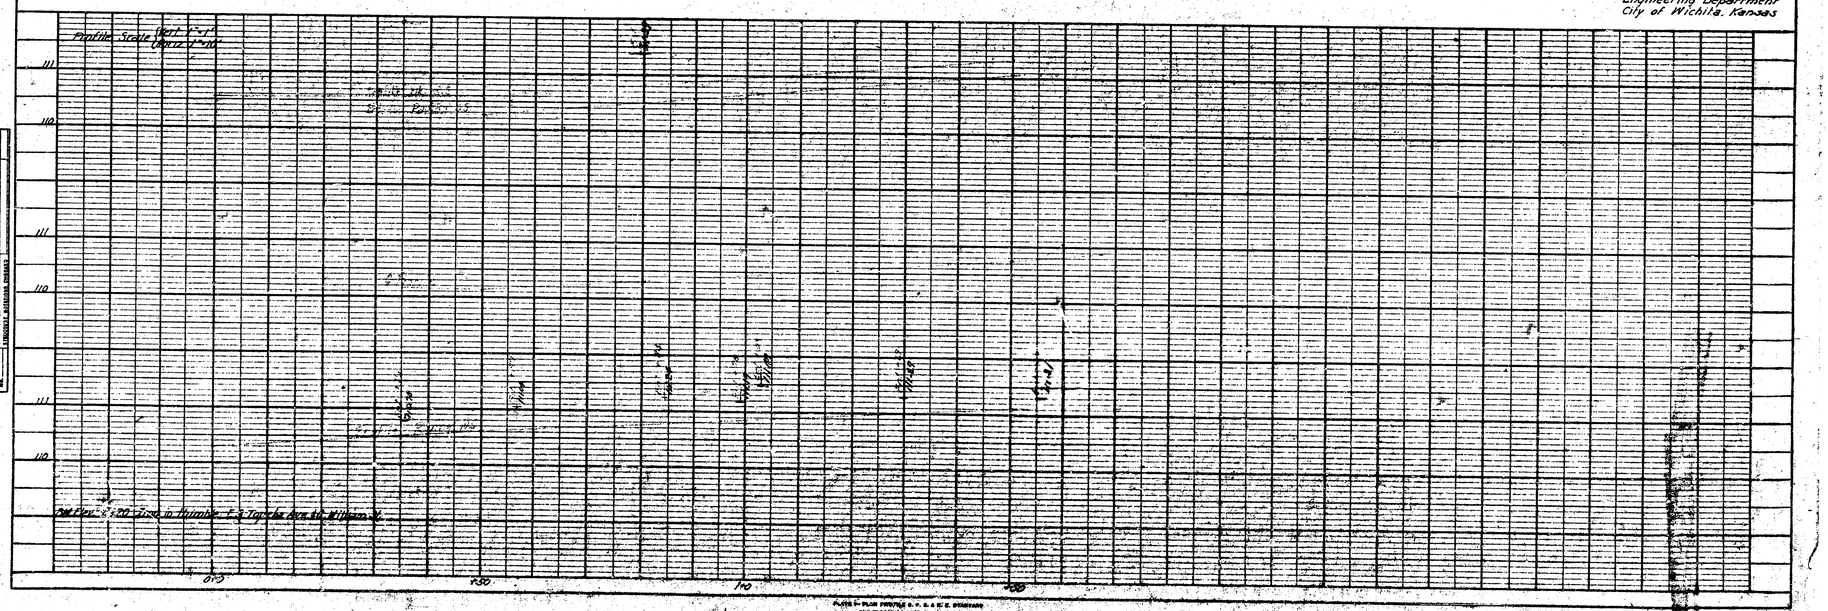

PLAN & PROFILE
NOTE BOOK
No.
BY
DATE
PLAN
NOTE BOOK
No.
BY
DATE
PROFILE
NOTE BOOK
No.