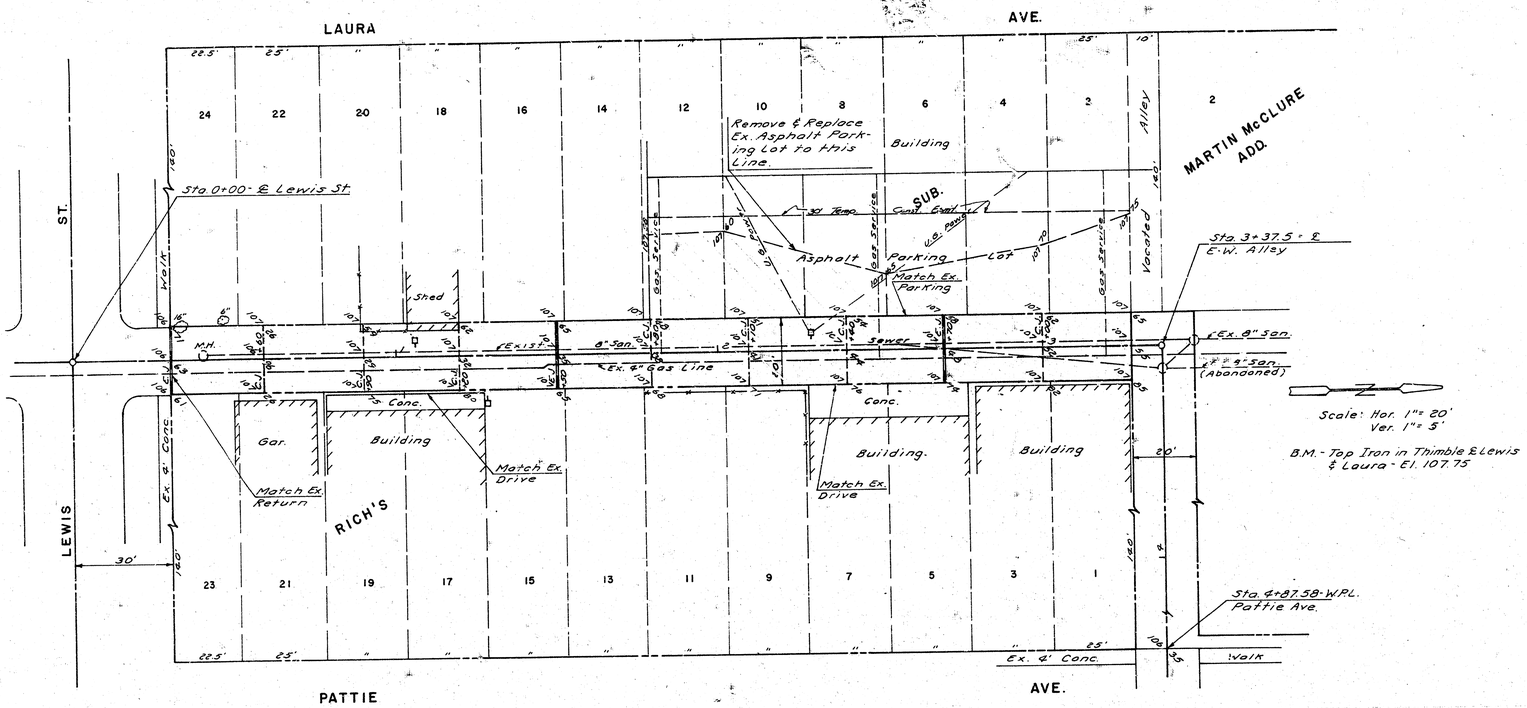

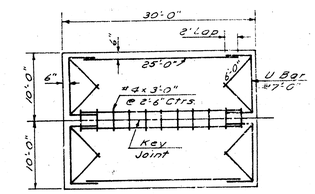

Note: All steel #6 bars unless otherwise noted.

REINFORCING STEEL PLAN

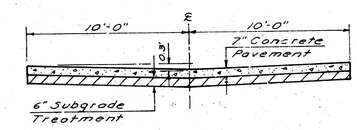

TYPICAL SECTION

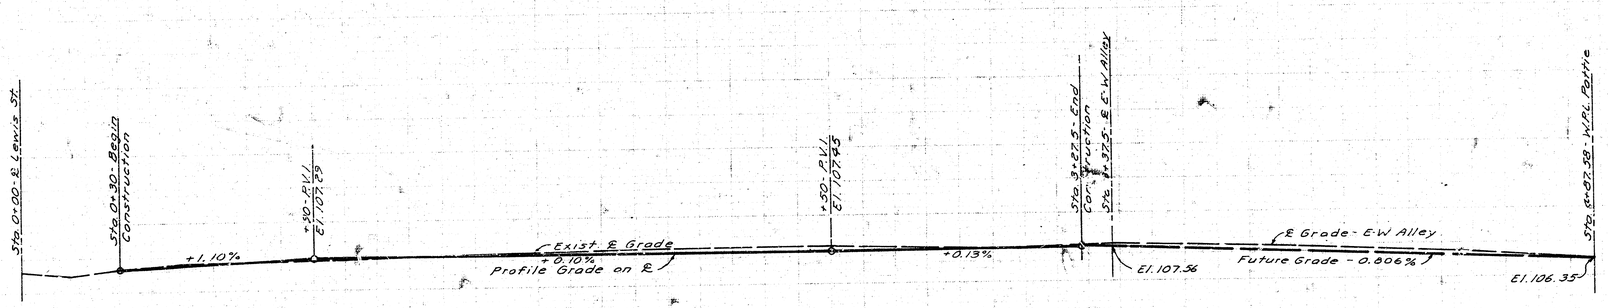

Profile Grade on ℄																					
0	+30	106.63	106.85	+50	+80	107.29	107.30	1	+50	107.35	107.40	2	+50	107.45	107.52	3	+87.5	107.55	+50	4	+50	5

IMPROVEMENT OF N-S ALLEY BOUNDED BY LAURA AVE. - PATTIE AVE. - LEWIS ST. N.L. LOT 1, RICH'S SUB.

CITY OF WICHITA, KANSAS

DEAN SELLERS ACTING CITY ENGINEER

, 1979

PROJ. NO. 472 76 245 80850 000 000 001

1/1

FILMED FROM THE BEST