B.M. 112.06 W. Rim K.G.E. M.H. On W.L. E.S. Of Water 5' S Of Alley
B.M. 112.15 "X" On Cte. Of S Edge Of Door Step N.S. Of Alley S. Of Douglas E.L. Of Alley E Of Main St.
B.M. 113.29 Top Of 3" Pipe (8" High) N.S. Of Alley 32' W. Of W.L. Main.
Station ∓ Base Line 6' South Of ℄ Alley

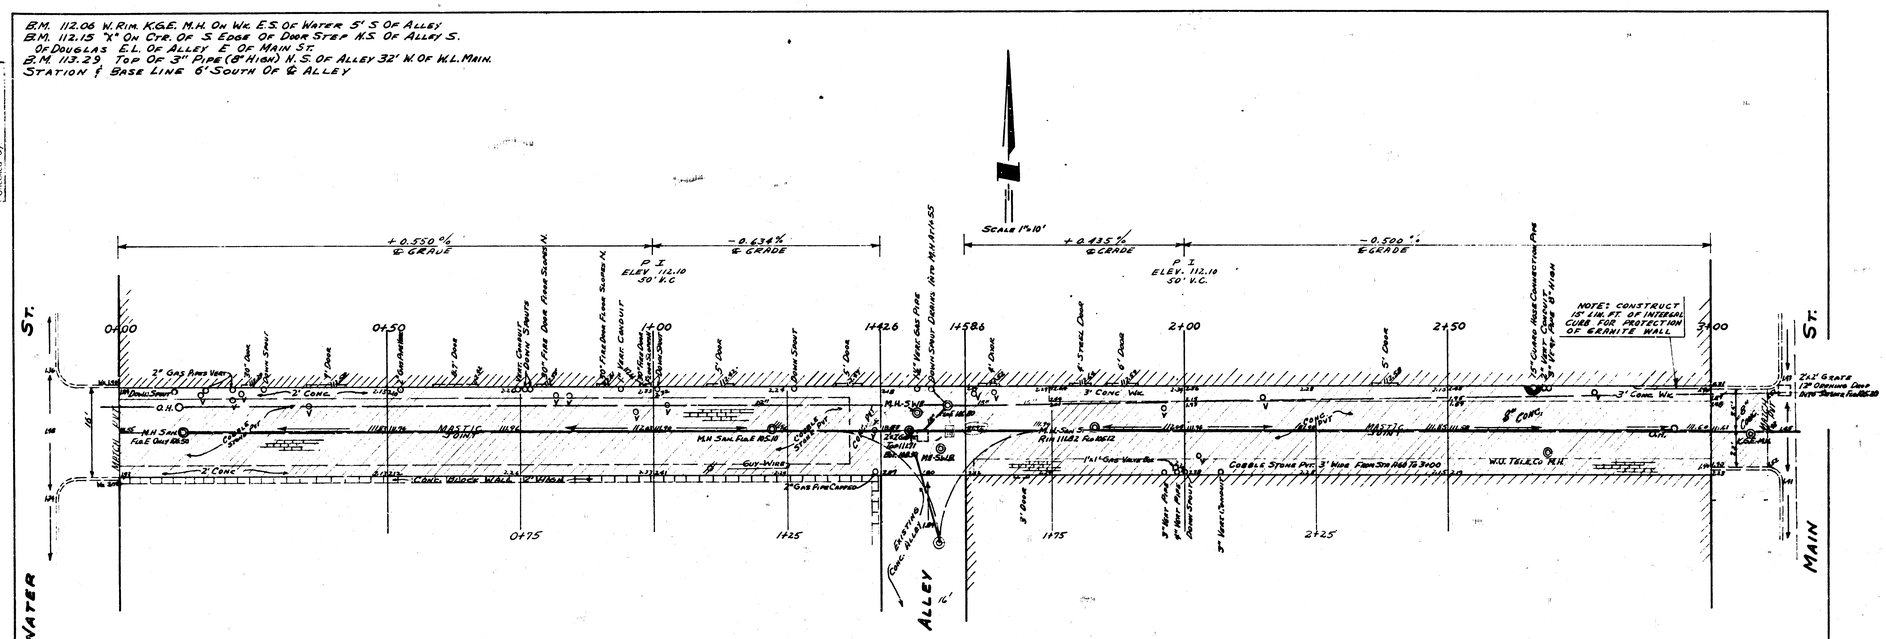


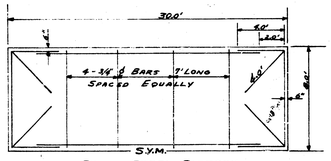


Reinf Steel Pattern

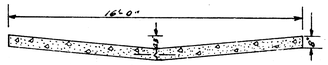


Typical Section
No Scale

James H. Tanner 2012 Licensed Professional Engineer Kansas

John H. Epperson 531 Licensed Professional Engineer Kansas

B.E. Smith 435 Registered Professional Engineer Kansas

Alley South Of Douglas
W.L. Main To E.L. Water
16' Conc. 8" Thick
City Of Wichita Kan.
B.E. Smith City Engineer
June 1959 Proj. No C14-406