Book 53 Page 15

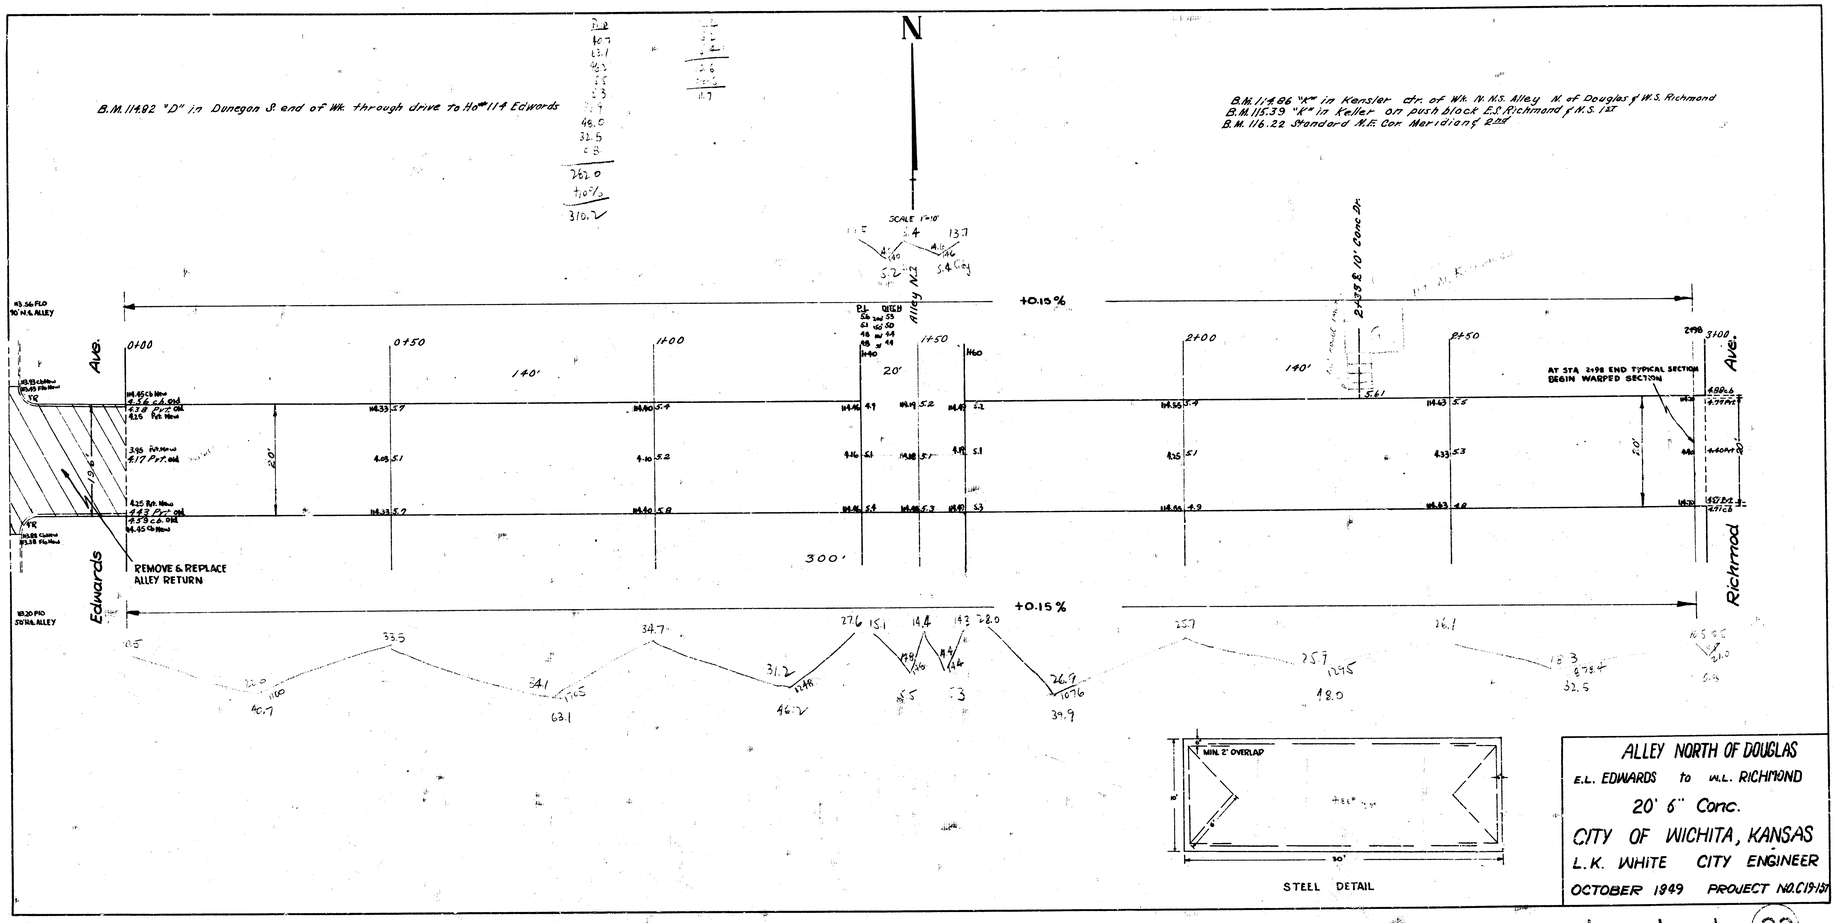

ALLEY NORTH OF DOUGLAS
E.L. EDWARDS to W.L. RICHMOND
20' 6" Conc.
CITY OF WICHITA, KANSAS
L.K. WHITE CITY ENGINEER
OCTOBER 1949 PROJECT NO. C19-157

30