B.M. 95.73 Top 3 Nails W.S. P. Pole S.W. Cor. Greenwood So ℄ Wassall
B.M. 95.82 ▫ On N.W. Cor. Wk @ S.S. Of Alley S Of Wassall ℄ W.S. Of Alley W Of Hydraulic
Stationing ℄ Base Line South Prop. Line.

Survey Bk
Plan
Field
Checked

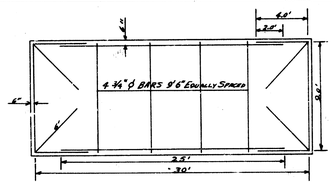

Reinf. Steel Pattern
No Scale

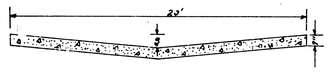

Typical Section
No Scale

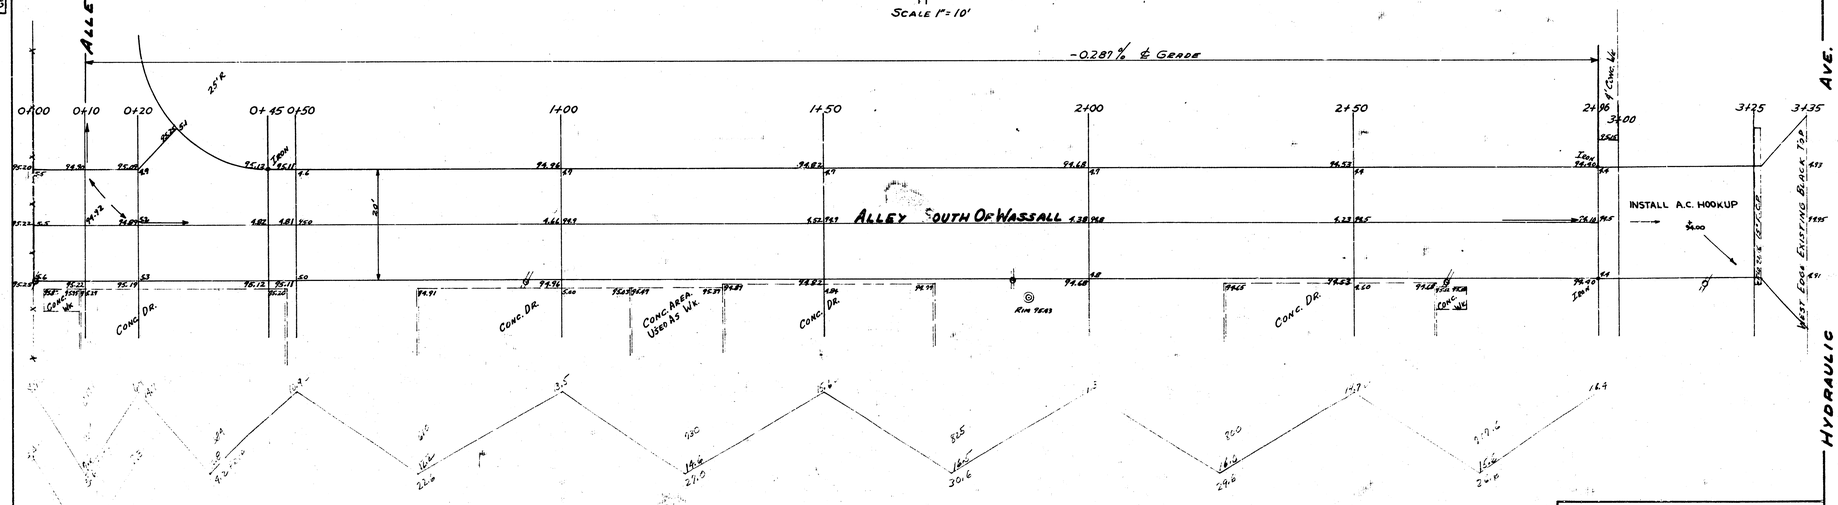

City	Property
5.6	159.9
+10% 0.6	+8% 13.8
6.2 Cubic Yds Cut	173.7 Cu. Yds Cut

B.E. Smith Licensed 436 Kansas Professional Engineer

Alley South Of Wassall
W.L. Hydraulic To W.L. Alley W Of Hydraulic
20' Conc 7" Thick
City Of Wichita Kan.
B.E. Smith City Engineer
Aug 1955 Proj. No. C15-36