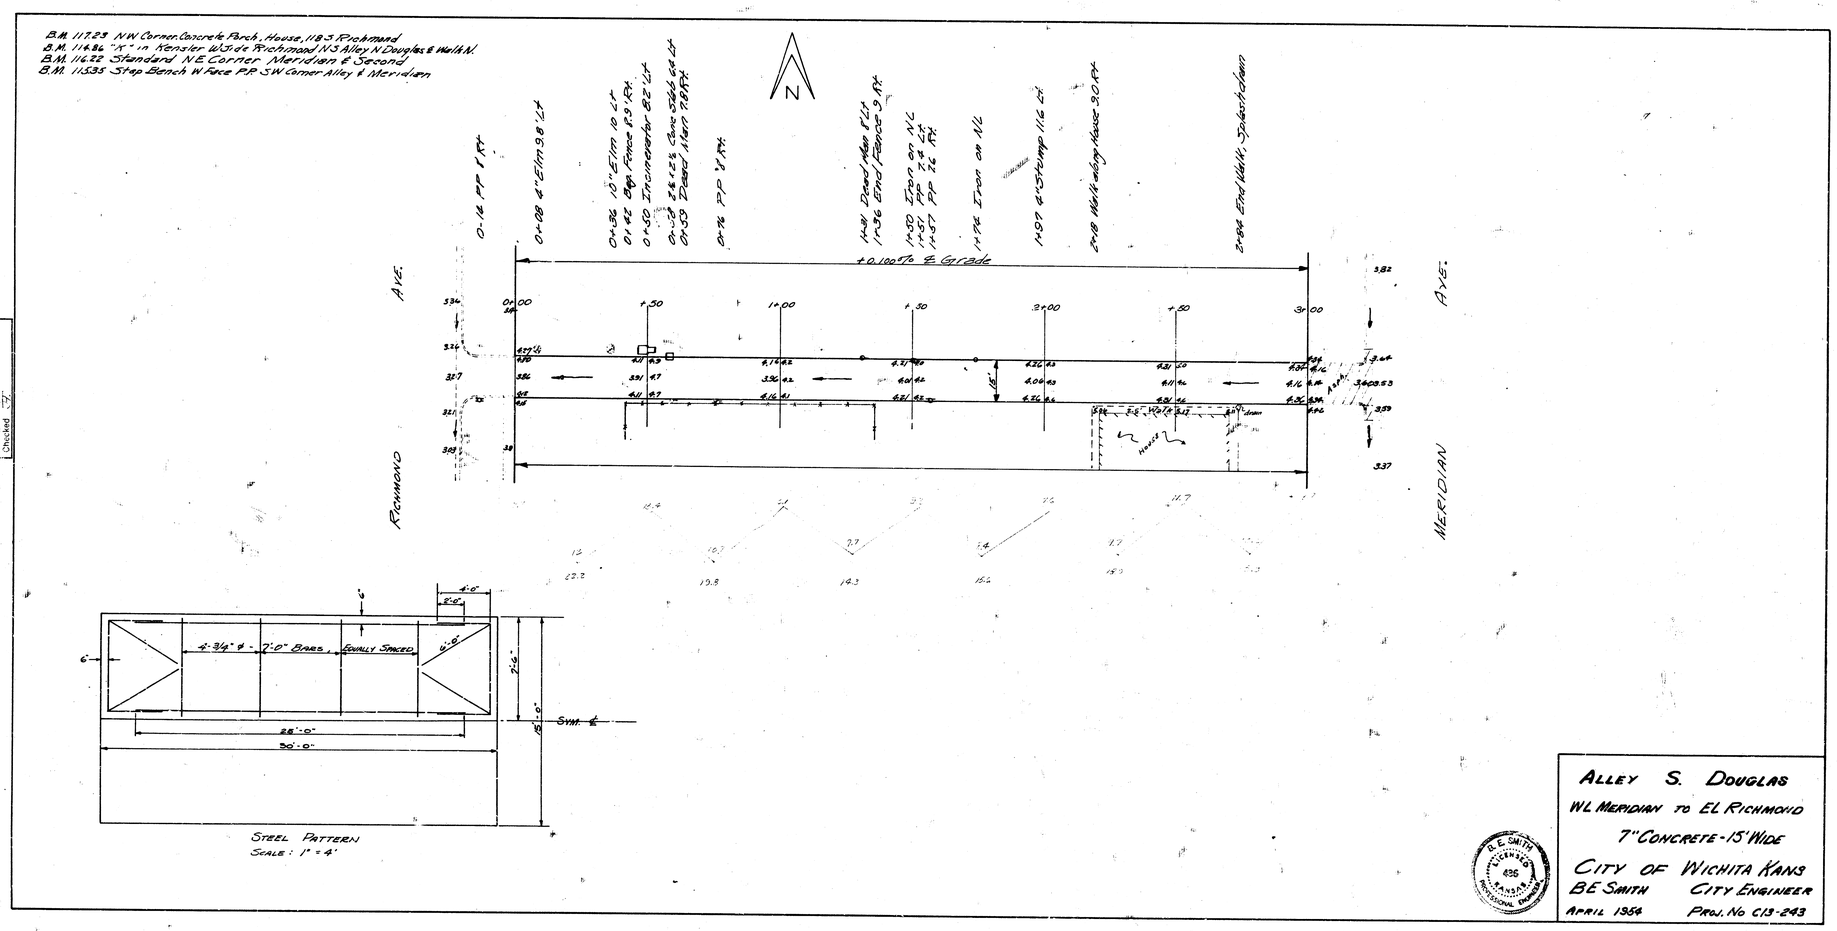

Survey Bk. 1447
Field P.S.
Line 25
Checked

ALLEY S. DOUGLAS
WL MERIDIAN TO EL RICHMOND
7" CONCRETE - 15' WIDE
CITY OF WICHITA KANS
B.E. SMITH CITY ENGINEER
APRIL 1954 PROJ. NO C13-243