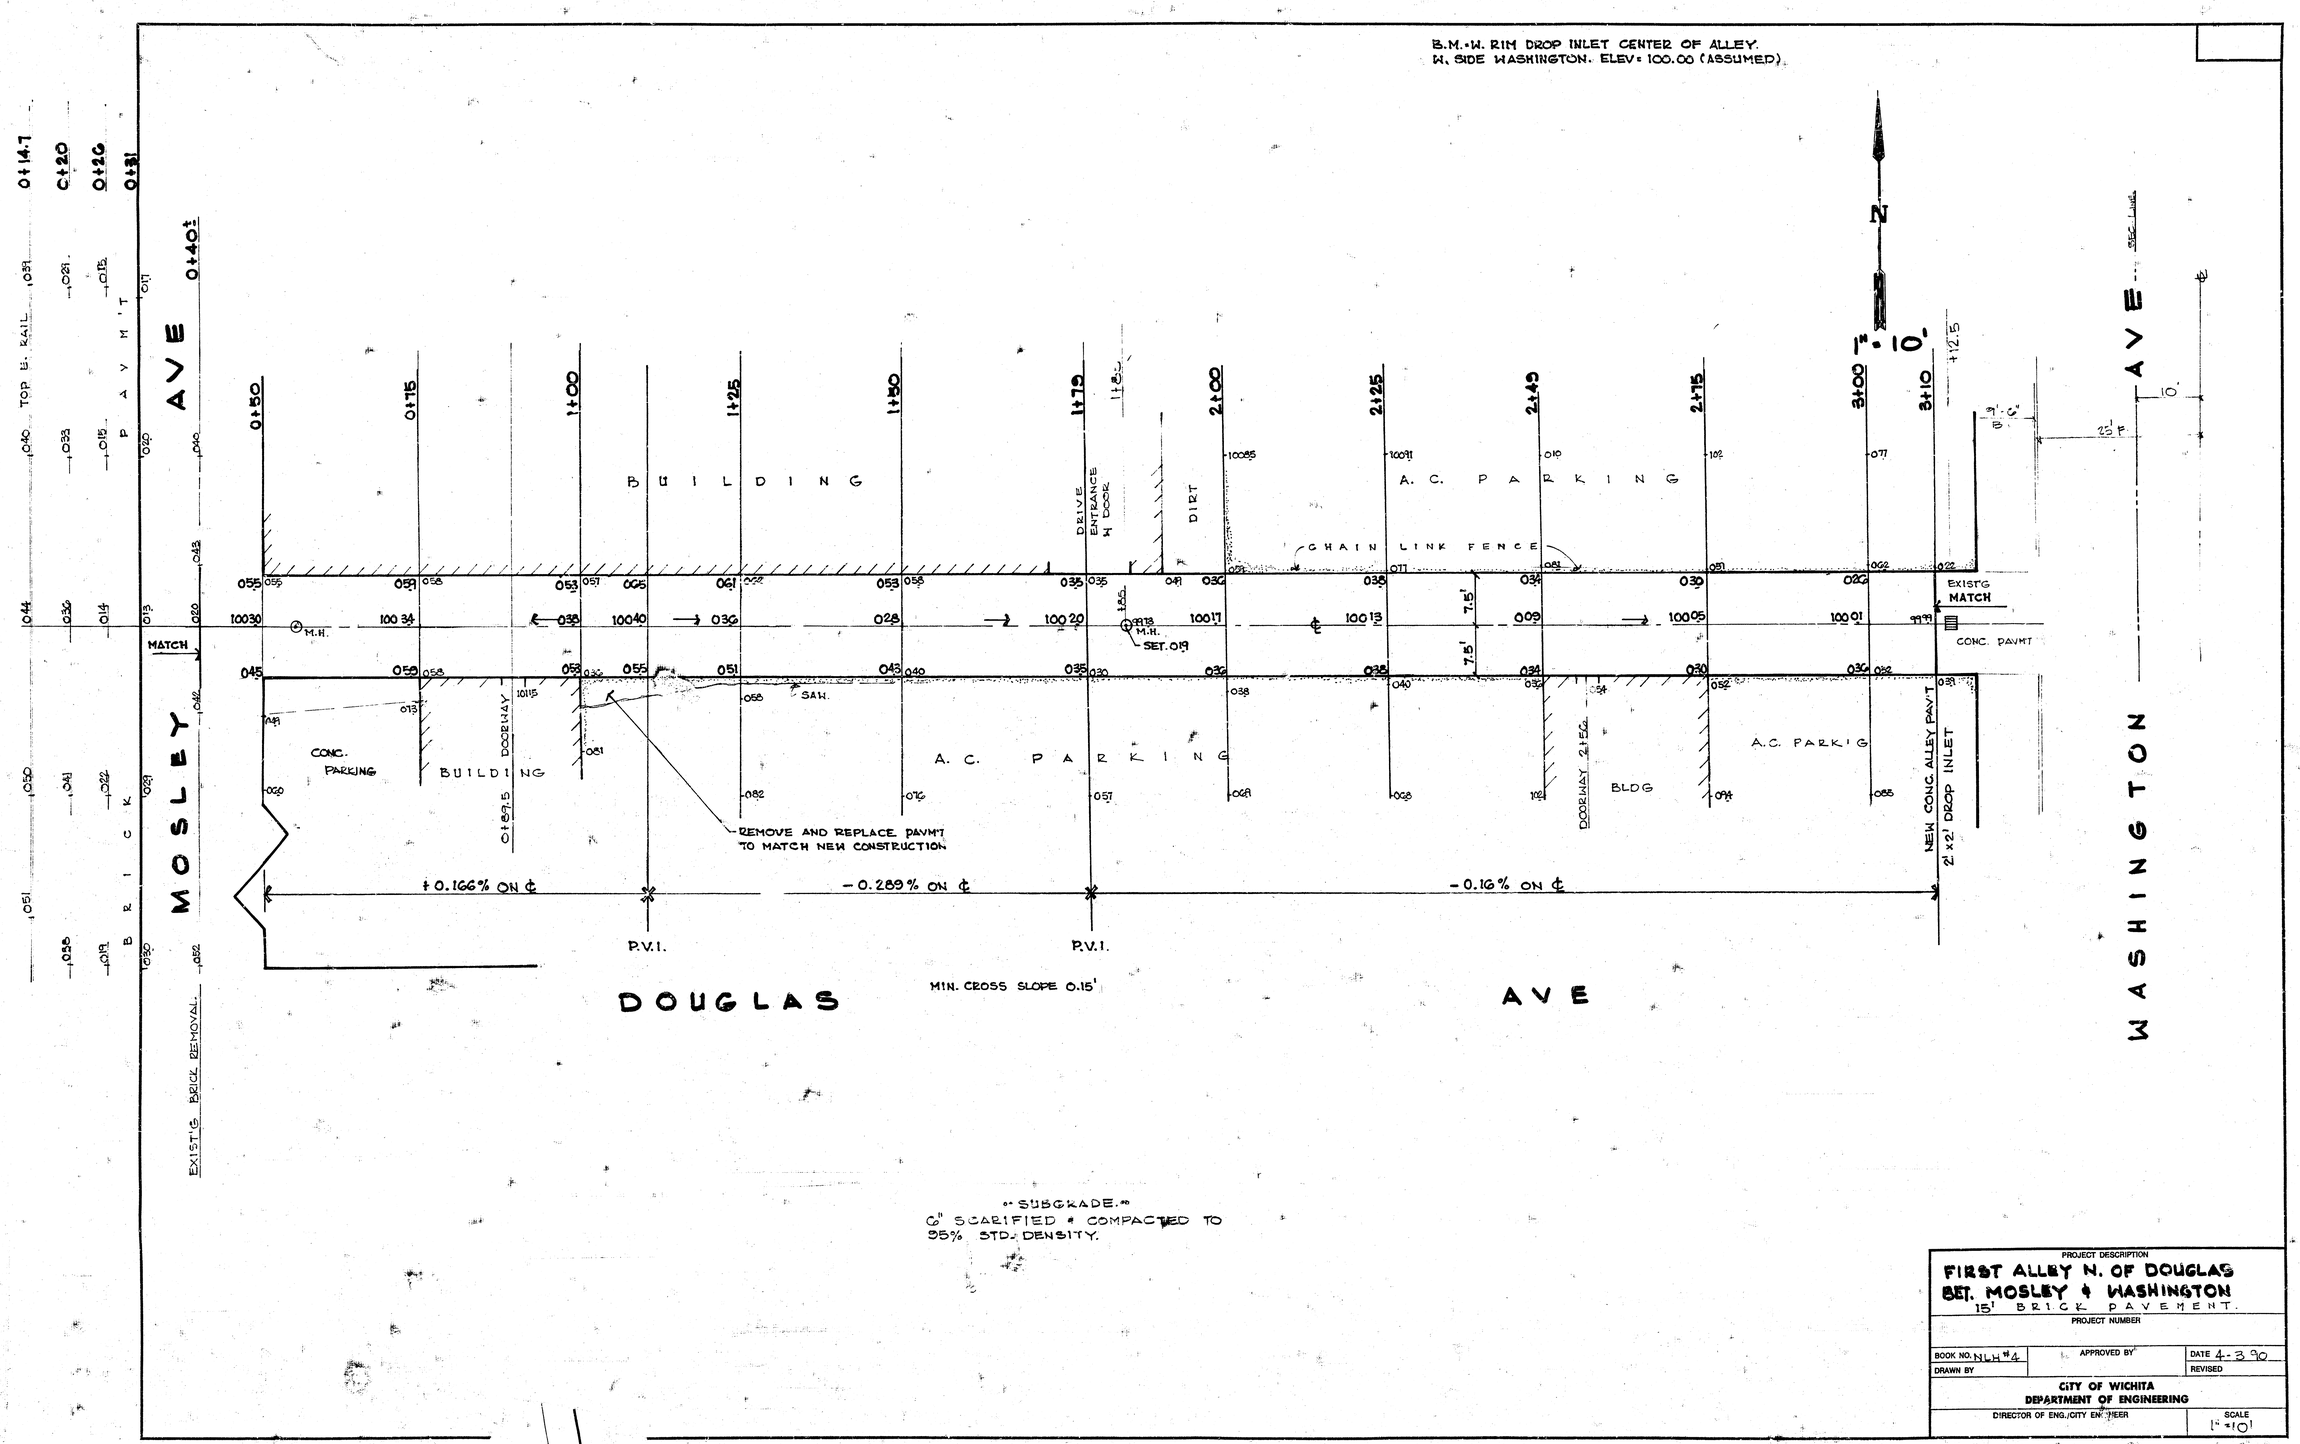

"SUBGRADE"
6" SCARIFIED & COMPACTED TO 95% STD. DENSITY.

PROJECT DESCRIPTION
FIRST ALLEY N. OF DOUGLAS BET. MOSLEY & WASHINGTON
15' BRICK PAVEMENT.

PROJECT NUMBER

BOOK NO. NLH #4	APPROVED BY	DATE 4-3-90
DRAWN BY		REVISED

CITY OF WICHITA
DEPARTMENT OF ENGINEERING

DIRECTOR OF ENG./CITY ENGINEER

SCALE 1" = 10'