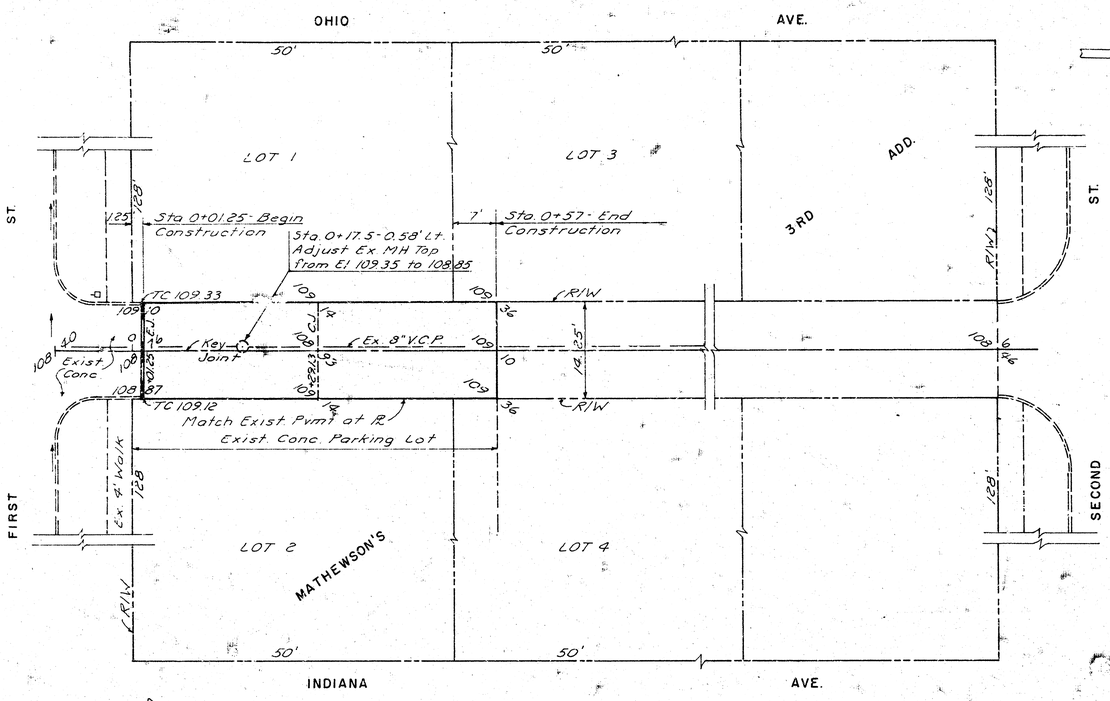

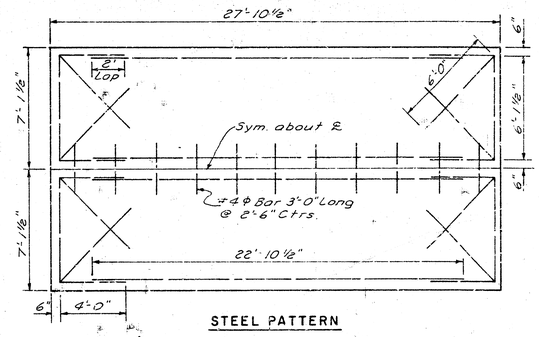

STEEL PATTERN

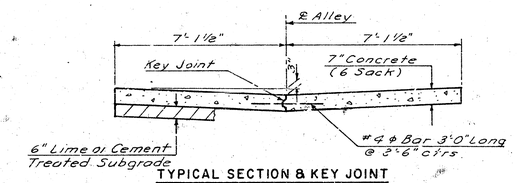

TYPICAL SECTION & KEY JOINT

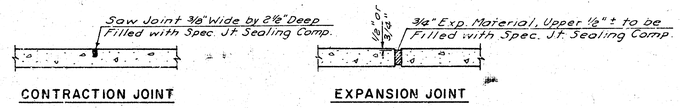

CONTRACTION JOINT

EXPANSION JOINT

APPROVED AS NOTED
by CITY ENGINEER OF WICHITA
Sanitary Sewers
Storm Sewers
Driveway Approaches

NOTE TO CONTRACTOR
This project will be constructed under the supervision of the CITY ENGINEER and conformed to the CITY OF WICHITA Standard Specifications, the City of Wichita Sanitary Sewer Design Manual, Engineering Plans, and inspection.

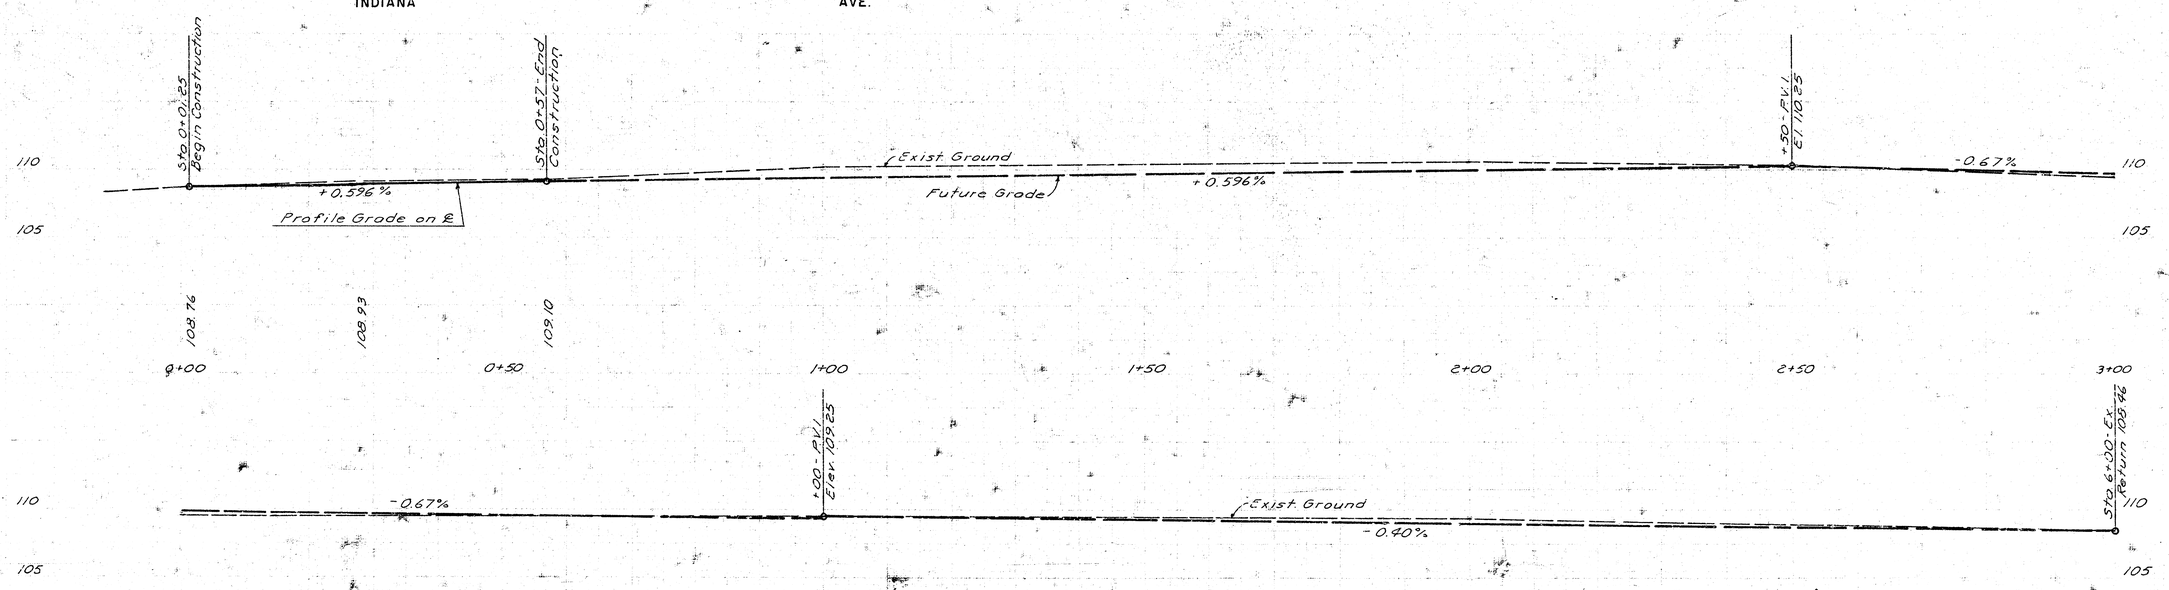

PROJECT NO. DAKW 70-059
IMPROVEMENT OF N-S ALLEY BOUNDED BY FIRST ST.- SECOND ST.- OHIO AVE. & INDIANA AVE.

1e 5 1 - 15

FILMED FROM THE BEST AVAILABLE COPY