McG #3

B.M. 118.07 "X" in W. rad. alley rel. S. 11th between Bdwy & Topeka
B.M. 117.32 "X" in Bk. Wk. E. side Dr. opposite alley South between Bdwy & Topeka
B.M. 117.62 "S" in P.J. Smith in Wk. South S.E. cor. 12th & Broadway
B.M. 116.20 Std. S.E. cor. 13th & Broadway.

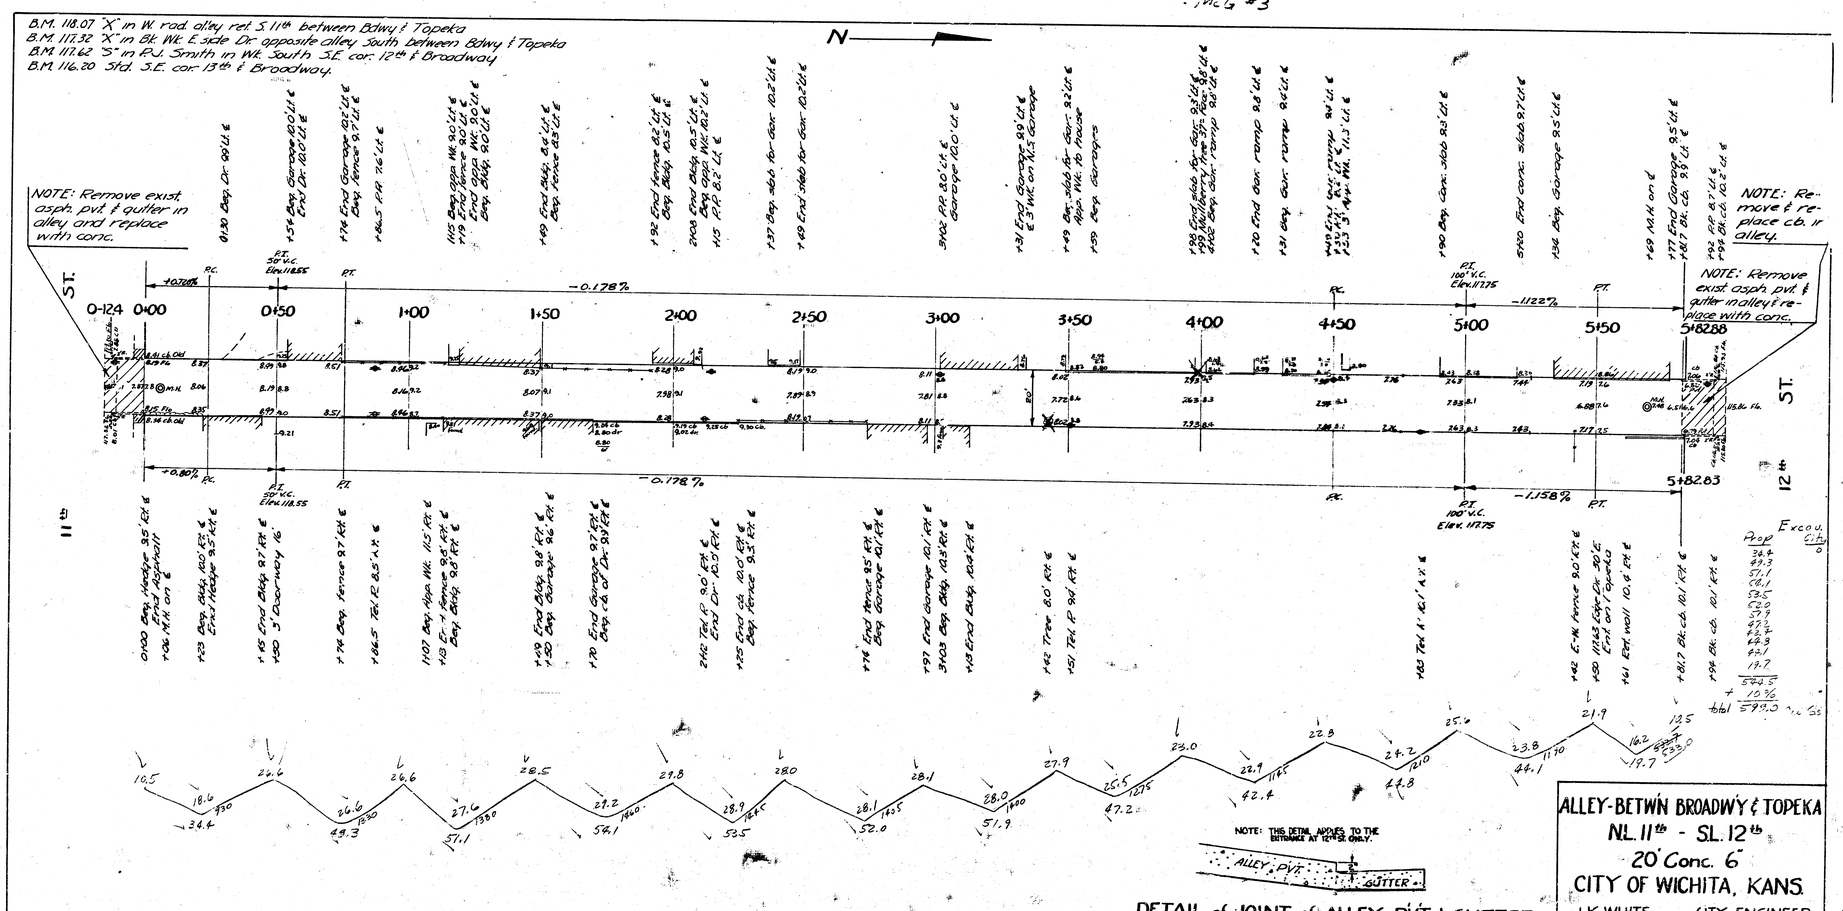

DETAIL of JOINT of ALLEY PVT & GUTTER
NO SCALE

ALLEY-BETWN BROADWY & TOPEKA
NL. 11th - SL. 12th
20' Conc. 6"
CITY OF WICHITA, KANS.
L.K. WHITE — CITY ENGINEER
AUGUST 1950 — C10-106

(21) 4 2 4