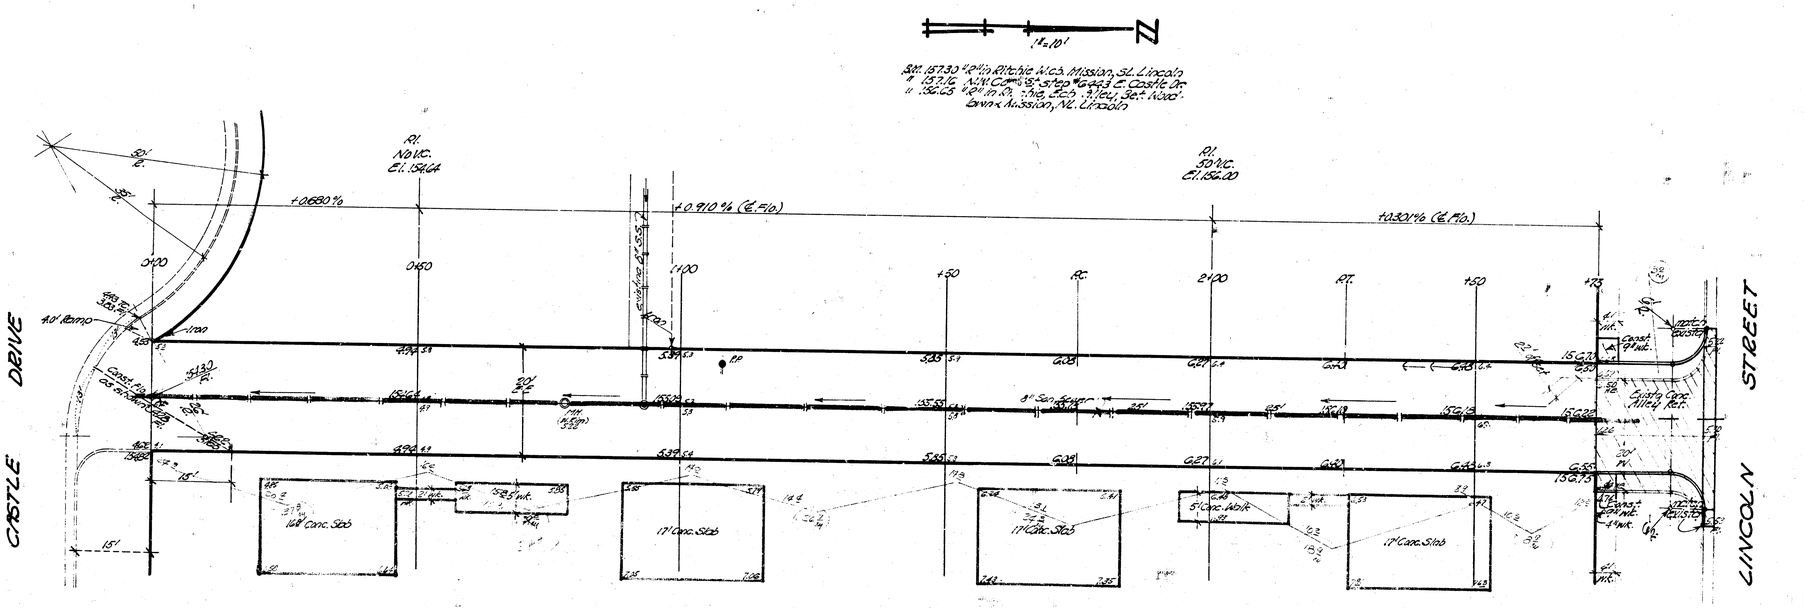

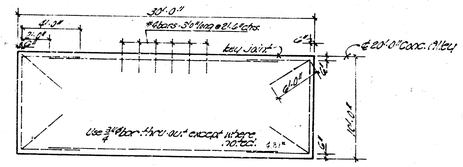

"EARTHWORK QUANTITIES"

Excavation

Prop. = 1452 cu. yd. (10%)
1602 cu. yd.

City = 3.0 cu. yd. (10%)
3.3 cu. yd.

"ALLEY" BET. WOODLAWN BLVD. & WISSION ROAD

N.L. Castle Drive to Sl. Lincoln St.

20'-7" Concrete

City of Wichita, Kansas

B.E. Smith — City Engineer

Date: July 1968 — Proj. No. C18-54