B.M. 1188.87 City Std. @ West St. & 2nd, 34' West & 18' S. of ℄ Sta 0
B.M. 1188.86 1'ft. in Hueller, N. Side Fire Hydrant, N.E. Cor. Gow & Douglas.

Scale 1"=20'

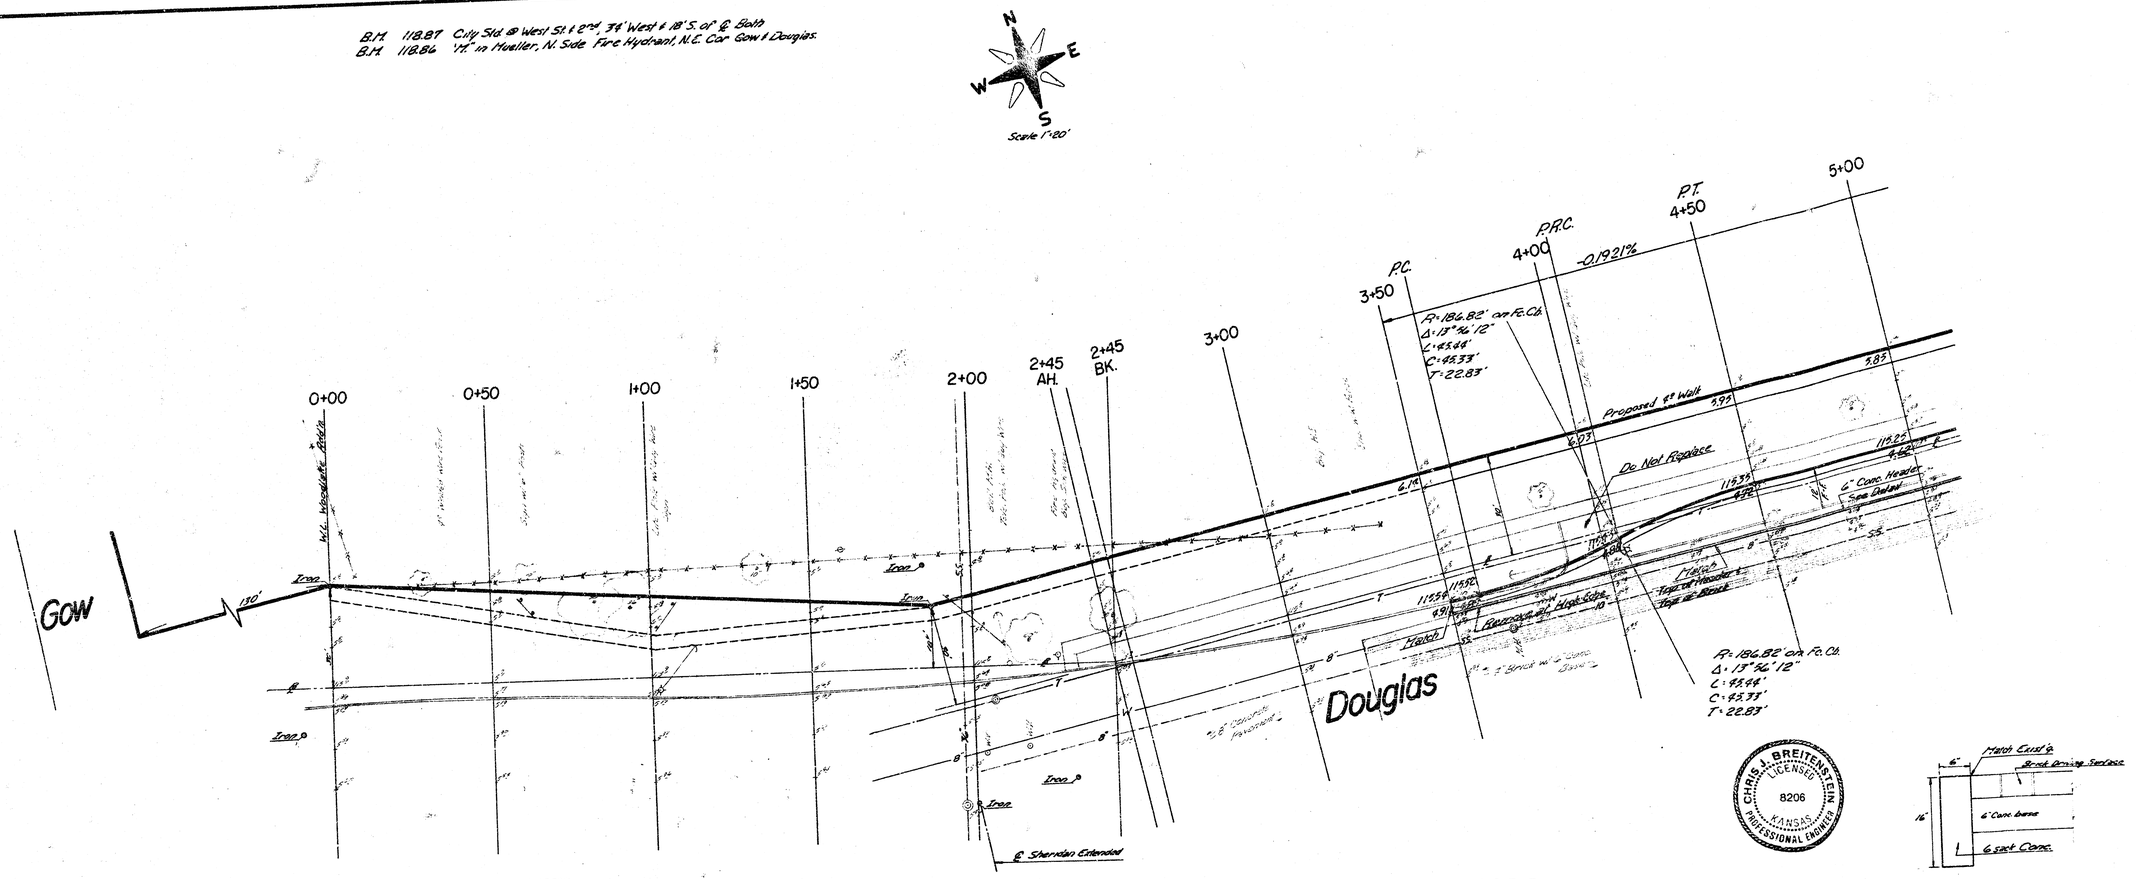

Earthwork	
Excavation	365.1 C.Y.
+10%	36.5
Total	401.6 C.Y.
Compacted Fill	206.2 C.Y.
+10%	20.6
Total	226.8 C.Y.
Manipulation	847.9 S.Y. (Calc.)

NOTE TO CONTRACTOR

This project will be constructed under the supervision of the CITY ENGINEER and conforming to the SPECIFICATIONS of the CITY OF WICHITA. The CONTRACTOR will reimburse the City of Wichita for all cost of Engineering, Plans, and Inspection.

Note

1. Trees to be Removed are Marked thus ⊗ Except that Any Tree Marked for Removal Which in the Opinion of the Engineer can be Saved Shall be Saved.
2. All Useable Excavated Material is to Remain on Job Site.
3. Sidewalk to be Constructed by Property Owner as per Platting Requirements.

SUB-GRADE

TYPE OF SUB-GRADE TREATMENT SHALL BE DETERMINED BY THE FIELD ENGINEER. SUB-GRADE TREATMENT MAY CONSIST OF LIME TREATMENT, CEMENT TREATMENT, SUB-GRADE MODIFICATION, OR ANY COMBINATION OF THESE.

CITY OF WICHITA

APPROVED: Approval does not relieve the contractor from any responsibility for errors or deviations from the contract requirements or for any deficiencies of equipment, work, or materials.

Date 6-29-79

Engineering Div. [signature]

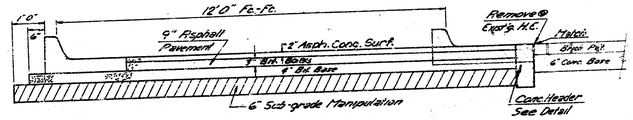

TYPICAL SECTION
No Scale

CHRIS J. BREITENSTEIN LICENSED 8206 KANSAS PROFESSIONAL ENGINEER

CONCRETE HEADER DETAIL

ACCEL-DECEL LANE
N.S. DOUGLAS
W.L. Woodlake Addn. - 357.15' west of W.L. St. Paul
472-76-245-80894-000-000-008

1/3

Survey
Plan
Exc.
Checked

B.M. 118.87 City Std. at West St & 2nd 34' W. & 18' S. of ℄ Both
B.M. 118.86 'X' in Mueller No Std.: Fire Hydrant, N.E. Cor. Grant & Douglas

N
W E
S
Scale 1"=20'

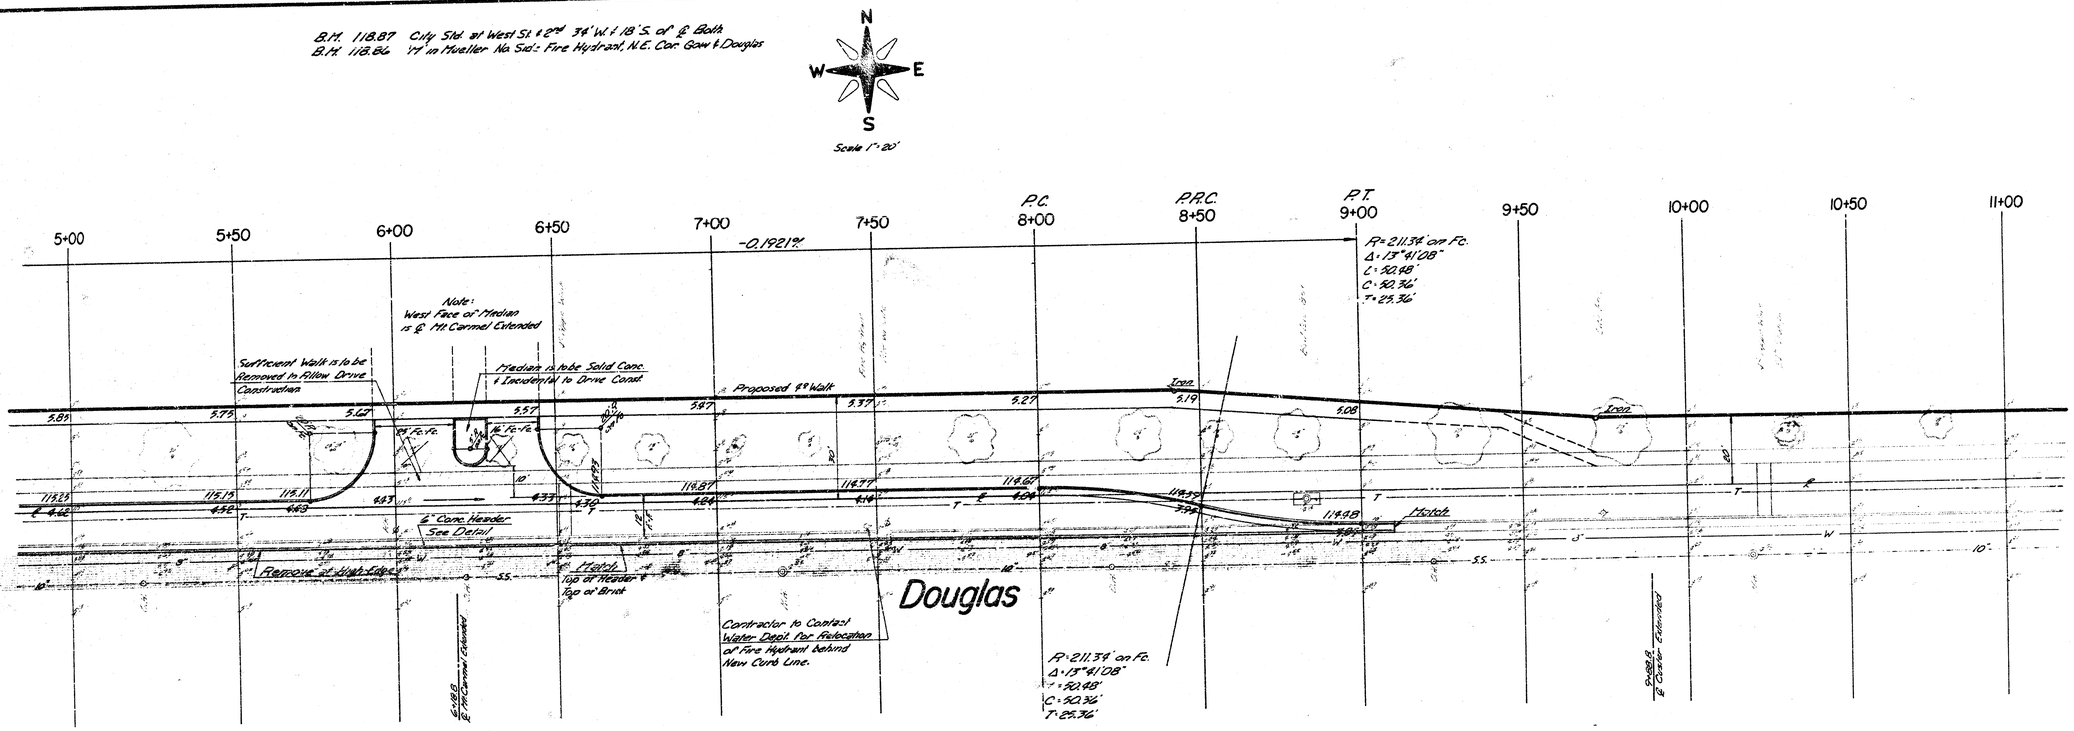

ACCEL.-DECEL LANE
N.S. DOUGLAS
W.L. Woodlake Addn.-357.15' west of W.L. St. Paul

Revised Detail Layout
U.S. Interstate Route
3R2(a) Vail Blvd. St. Paul

3/3