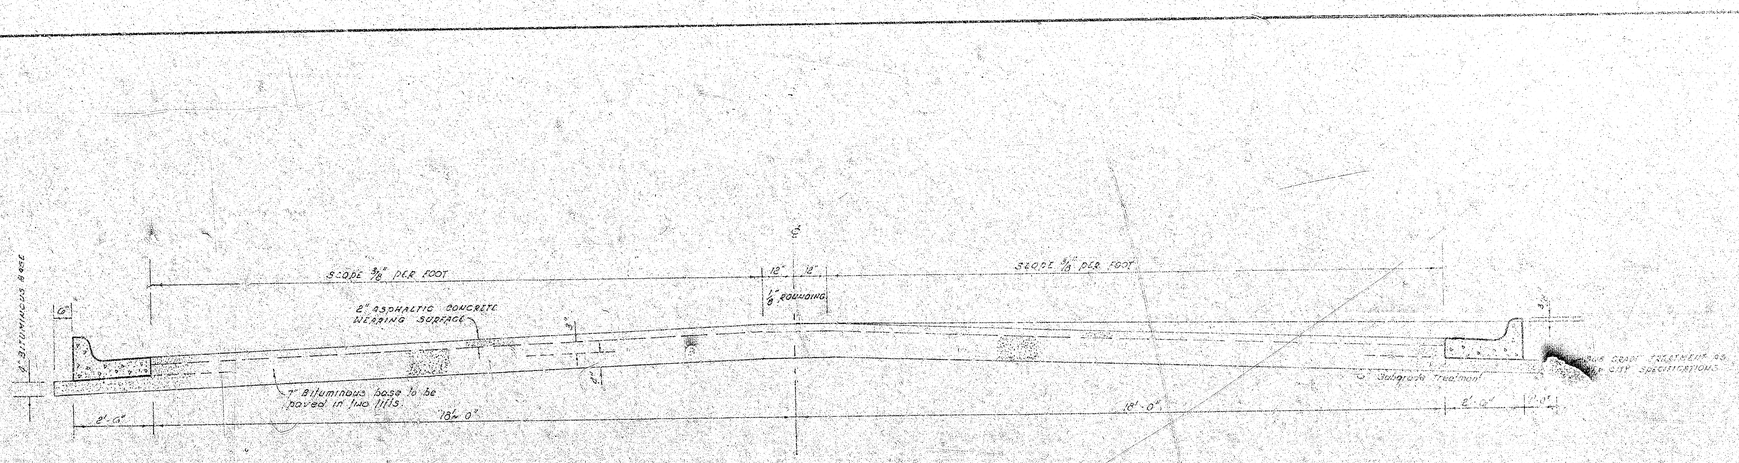

The A.C. pavement between the comb curb & gutter shall be paid as sq yds 9" A.C. pavement (7" bituminous base & the bituminous base under the comb curb & gutter shall be paid as sq yds 9" bituminous base.

TYPICAL SECTION

41' ASPHALTIC CONCRETE PAVEMENT WITH BITUMINOUS BASE

A TACK COAT OF EMULSIFIED ASPHALT (SS-1H) SHALL BE APPLIED AT AN APPROXIMATE RATE 0.05 GALLONS PER SQ YD BETWEEN LIFTS OF ASPHALTIC MATERIALS WHEN ORDERED BY THE ENGINEER. TACK COAT WILL NOT BE PAID FOR DIRECTLY AND SHALL BE CONSIDERED AS SUBSIDIARY TO PRICE BID FOR ASPHALTIC PAVEMENT.

BITUMINOUS BASE AND ASPHALTIC CONCRETE WEARING SURFACE SHALL BE PLACED WITH A LAYDOWN MACHINE HAVING AUTOMATIC ELECTRONIC CONTROLS FOR CROWN AND GRADE. CONSTRUCTION JOINTS IN EACH LIFT SHALL BE STAGGERED A MINIMUM DISTANCE OF 1' WITH JOINTS IN PRECEDING LIFTS AND SUCH THAT A JOINT WILL BE CONSTRUCTED ON THE PAVEMENT CENTERLINE IN THE TOP LIFT.

COMBINED CURB & GUTTER

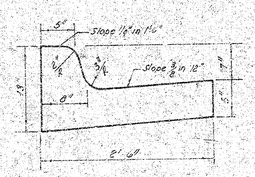

ROLL TYPE CURB & GUTTER

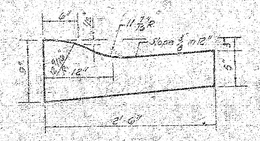

DETAIL OF TRANSVERSE CONSTRUCTION JOINTS

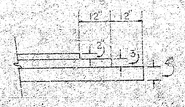

TRANSVERSE CONSTRUCTION JOINTS SHALL BE CONSTRUCTED IN FLEXIBLE BASE PAVEMENTS AT LOCATIONS WHERE PAVEMENT TEMPORARILY ENDS TO FACILITATE FUTURE PAVEMENT CONSTRUCTION AS SHOWN BY DETAIL. THE COST OF CONSTRUCTING THE TRANSVERSE CONSTRUCTION JOINTS SHALL NOT BE MEASURED OR PAID FOR DIRECTLY BUT SHALL BE INCLUDED IN THE BID PRICE FOR SQUARE YARDS OF ASPHALTIC CONCRETE PAVEMENT.

DUGAN ROAD.
S.L. IRVING TO S.L. KELLOGG
CITY OF WICHITA, KANSAS

DEPARTMENT of PUBLIC WORKS - Engineering Division
R. W. LINN CITY ENGINEER
DATE Proj. No. DAKS 574131.

(1/2)

FILMED FROM THE BEST AVAILABLE COPY

B.M. = 121.65 - CITY STD. CTR. U.S. 54 PAVEMENTS AND 44' WEST OF ℄ DUGAN ROAD.
B.M = 120.60 - R.R. SPIKE EAST FACE POWER POLE S.W. COR. DUGAN AND IRVING.

SCALE : 1" = 20'.

+0.242 %
MATCH EXIST. PARKING LOT (MAX. WK. GR. 10.7').

0-50 | 0+00 | 0+60 | 0+78 | 1+00 | 1+50 | 2+00 | 2+50 | 3+00 | 3+50 | 4+00 | 4+50 | 5+00 | 5+18.5 | 5+21.04(P) | 5+50 | 6+00

IRVING STREET

DUGAN ROAD

KELLOGG DRIVE U.S. 54 HIGHWAY

Sta. Detail

Reset

SURVEYED ... 1" = 100'
... 1" = 10' CONTOURS
CHECKED

41.0' B-B
30.0' 30.0'
℄ PAVEMENT
RESET IRON 10' WEST.
CONSTRUCT 2'x5' C.B.
IRON 0.00
IRON 1.85.25(M) 1.84.00(P) C
6" REINF. (6&8B W.W.) CONC. FLUME.
4" DIA. C.I. PIPE
POSSIBLE DRAINAGE POINT, LOW POINT TO BE CHECKED BY FIELD ENGINEER.
SAWED JT.
8" A.C. WATERMAIN
EXISTING 6" A.C. WATERMAIN
MATCH AT P.L.
MATCH EXIST. GRAVEL ROAD
6" ASPHALT
HOOK-UP
Dowel Flume to C. & G. (use # 4 bars)
℄ PAVEMENT
SEC. LINE.
6" ASPH. HOOK-UP
IRON 1.85.25(M) 1.84.00(P) C
IRON 3.15.3 (M)
IRON 3.15.3 (M)
IRON 3.15.3 (M)