PAVING PLAN
1942
W ½ EDGEMOOR
N.L. 1ST
TO N.L. 2ND

1942
W. ½ Edgemoor – N.L. First to N.L. Second
18' Concrete

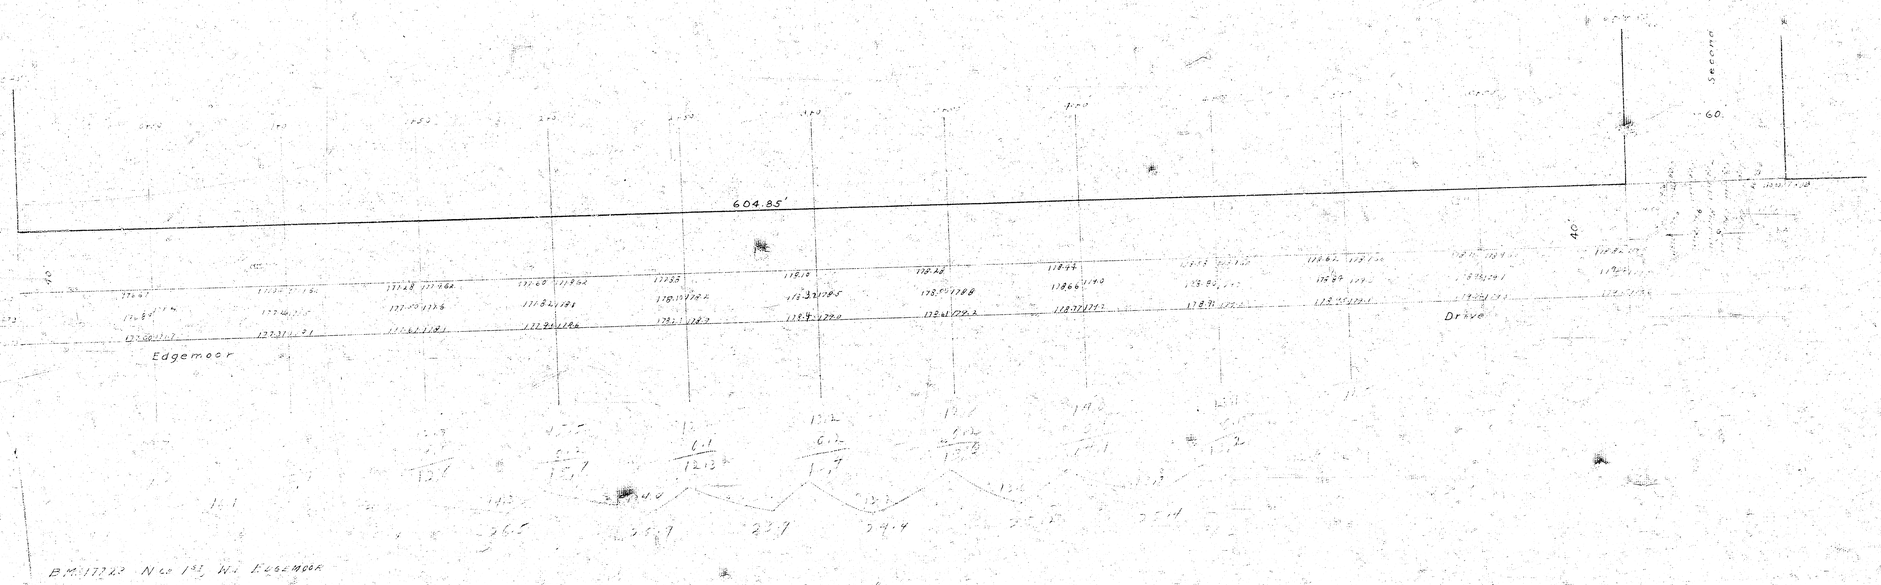

EDGEMOOR DRIVE N.L. 1ST to S.L. 2ND CURB & GUTTER.
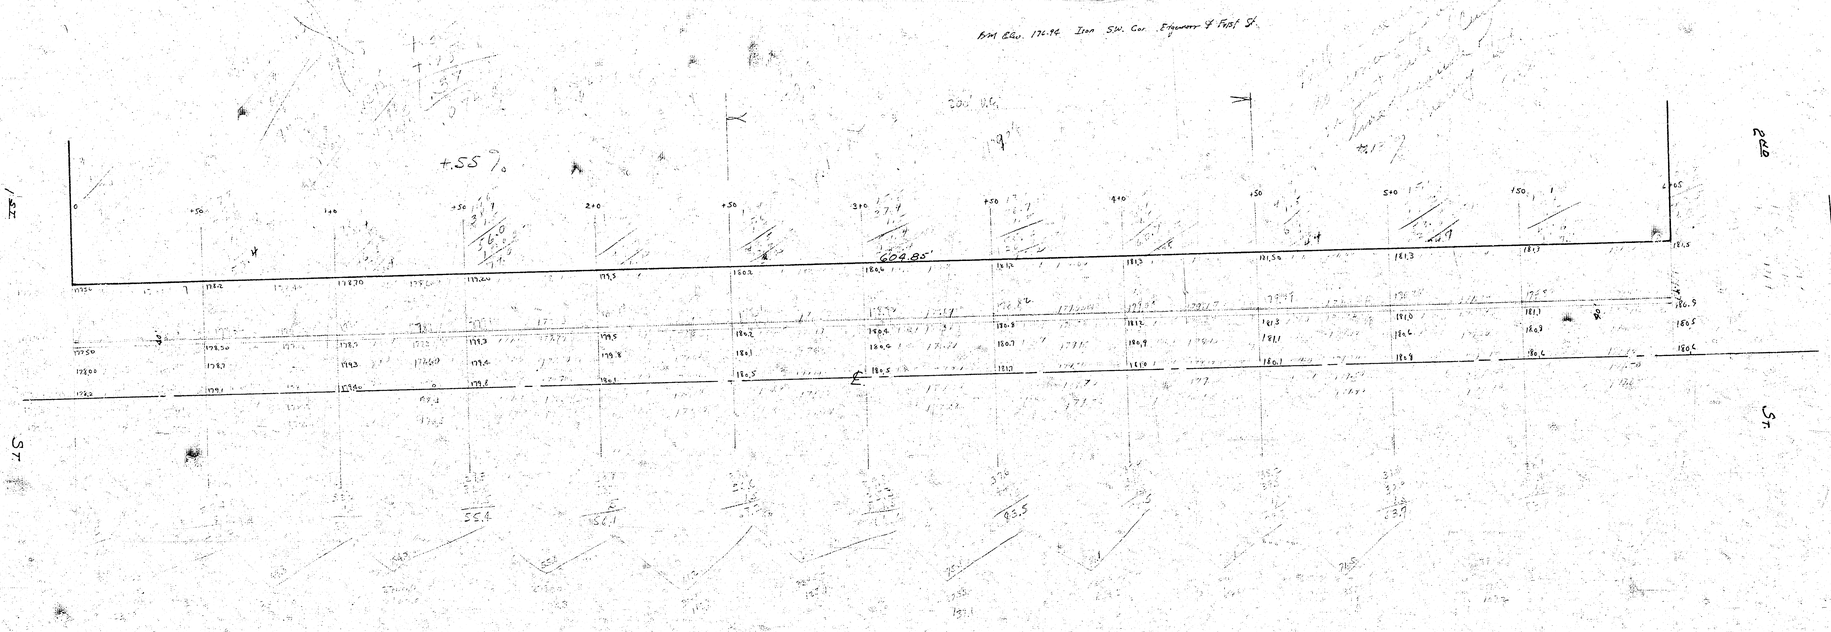
from Eng. 172.96 Iron S.W. Cor. Edgemoor & First St.