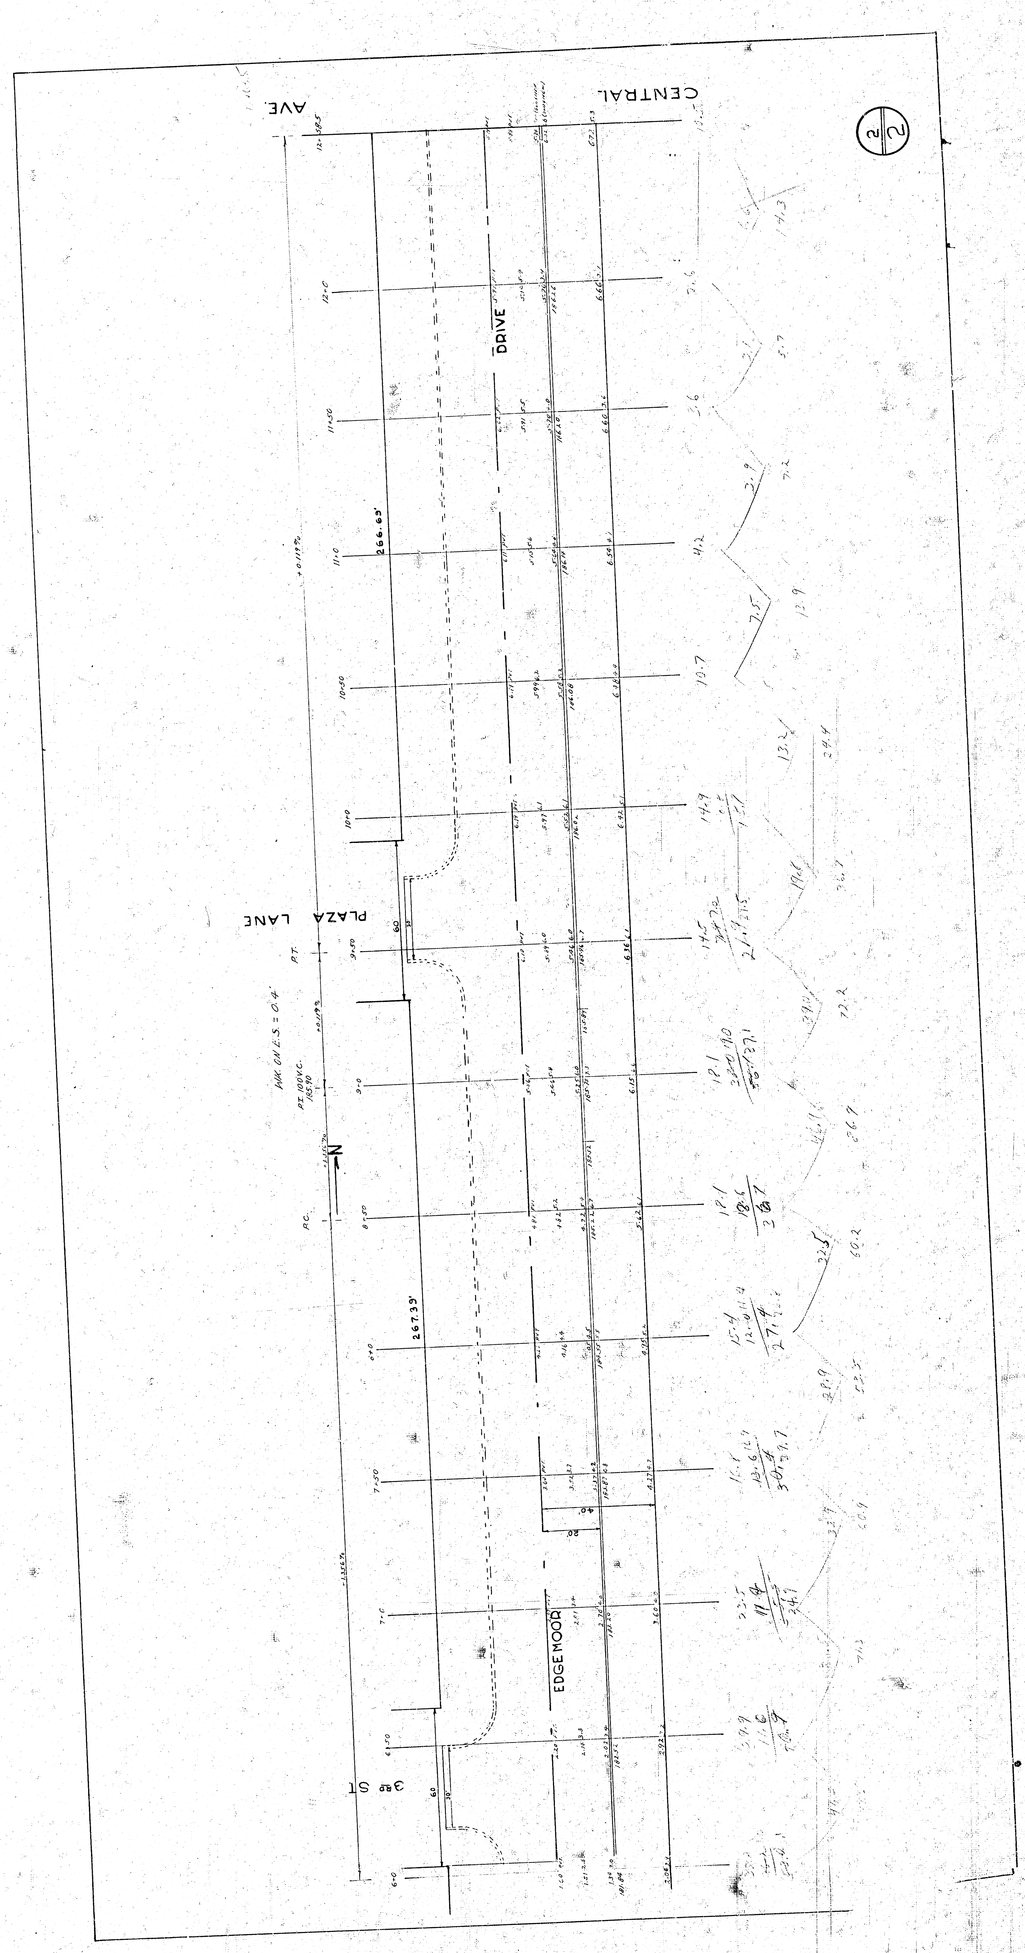
CENTRAL
AVE.
DRIVE
PLAZA LANE
EDGEMOOR
Ct
266.65'
267.39'
N
P.C.
P.T.
PK OF L.S = 0.4
PE 100 V.C.
185.70
60
30
2/2

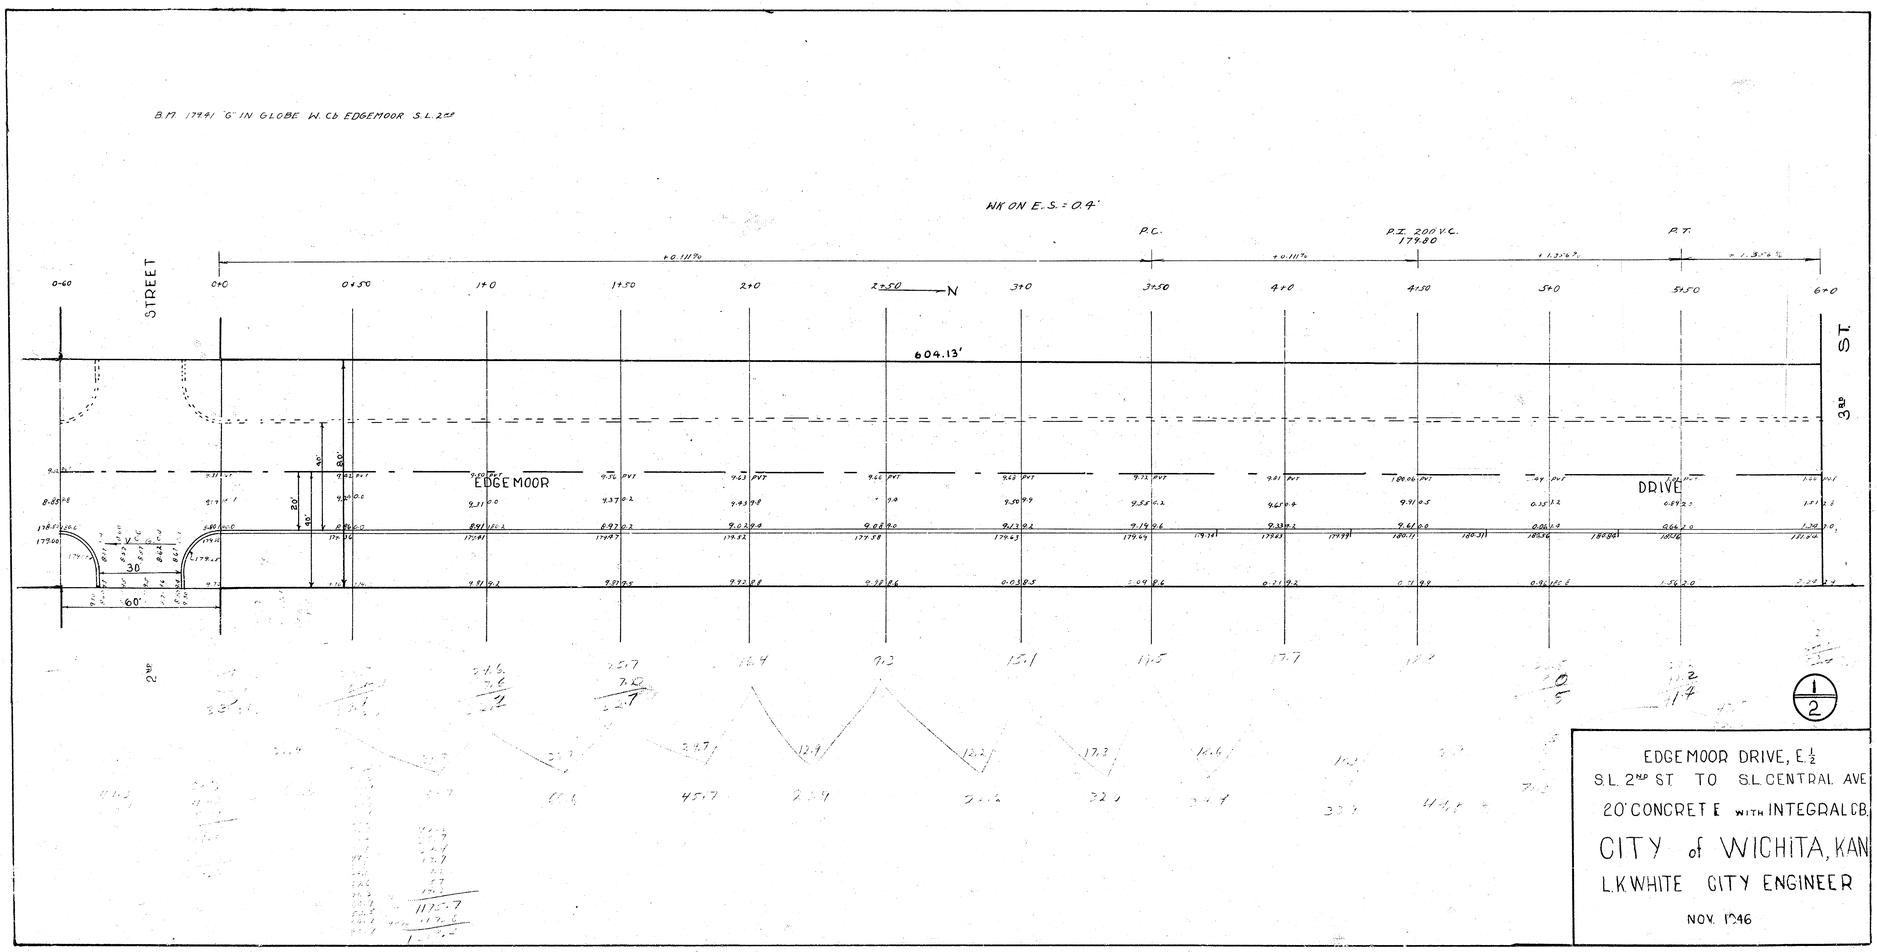

EDGEMOOR DRIVE, E ½
S.L. 2ND ST TO S.L. CENTRAL AVE
20' CONCRETE WITH INTEGRAL C.B.
CITY of WICHITA, KAN
L.K. WHITE CITY ENGINEER
NOV. 1946