BM 156.68 "R" IN W RITCHIE, N.CB. COTTONWOOD E.L. WOODLAWN
STATIONING ON S PROPERTY LINE

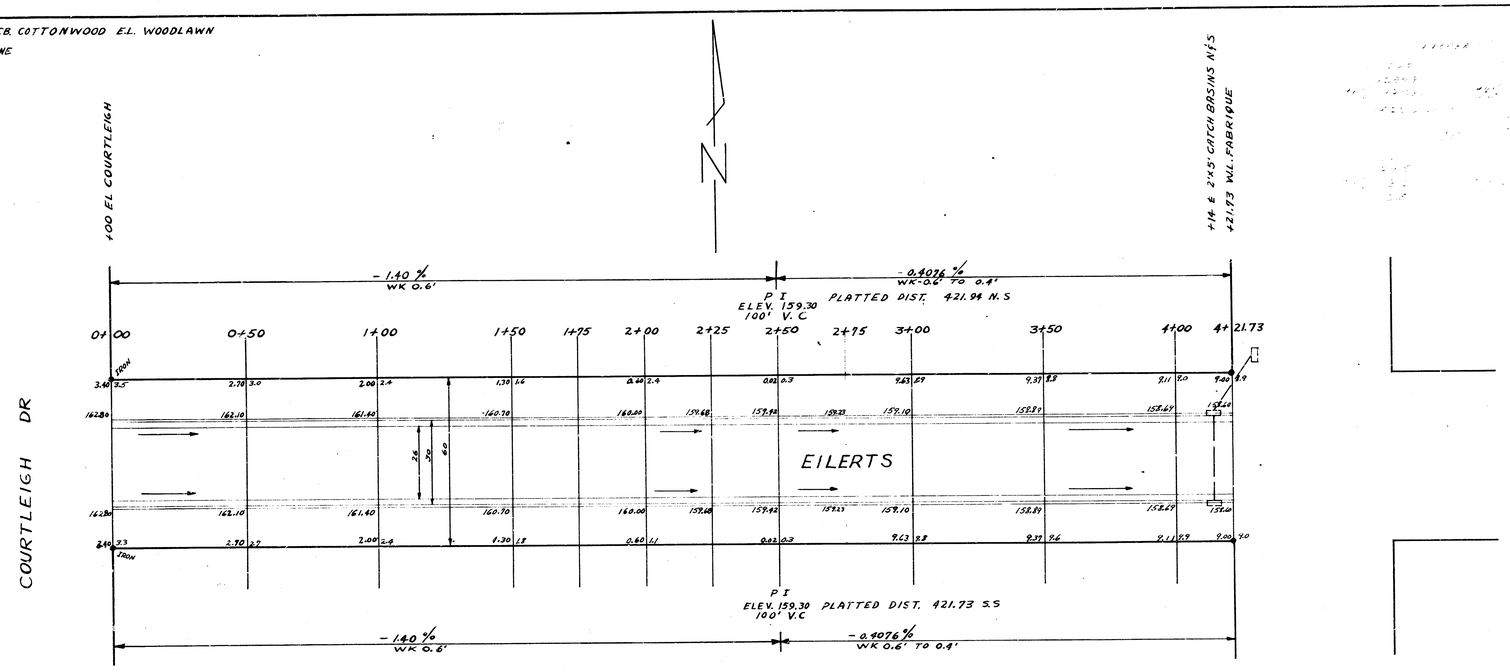

Survey
Plat
Field Book
Checked

(1/4)

EILERTS
EL COURTLEIGH TO W.L. DENNISON ADD.
26-2-30 A.C.
CITY OF WICHITA
B.E. SMITH CITY ENGINEER
MARCH 1954 PROJ. NO. C13-165

B.E. SMITH LICENSED 496 KANSAS

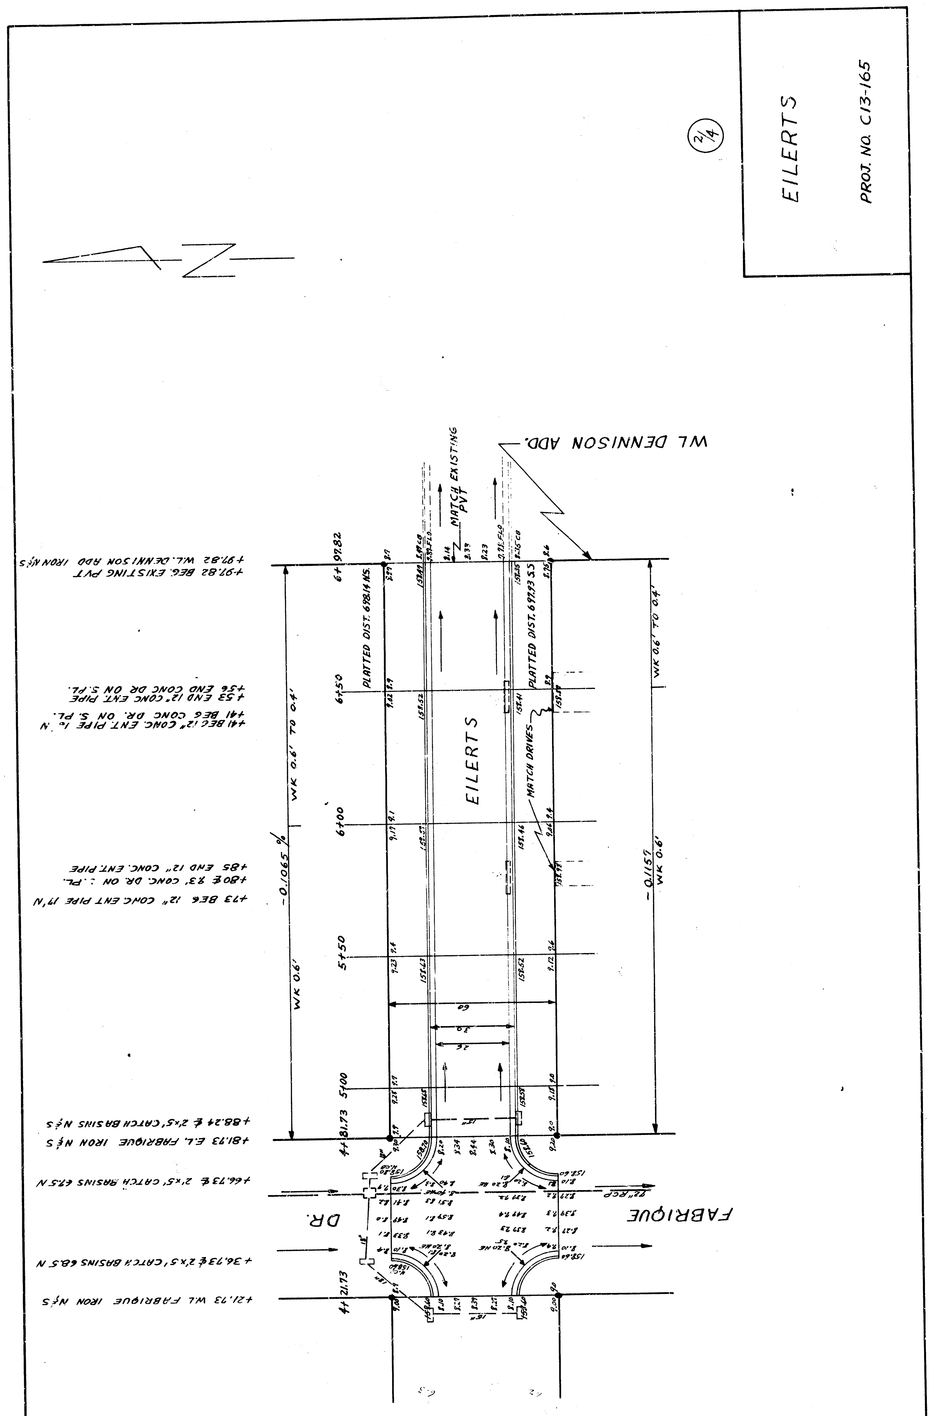
EILERTS
PROJ. NO. C13-165
2/4
WL DENNISON ADD.
MATCH EXISTING PVT
+97.82 BEG. EXISTING PVT
+97.82 WL DENNISON ADD IRON N/S
PLATTED DIST. 6984 N.S.
PLATTED DIST. 6929.3 S.S.
WK 0.6' TO 0.4'
+41 BEG 12" CONC. ENT PIPE L.N
+41 BEG CONC DR. ON S. PL.
+52 END 12" CONC. ENT. PIPE
+52 END CONC DR ON S. PL.
EILERTS
MATCH DRIVES
-0.1065 %
-0.15%
WK 0.6'
+73 BEG 12" CONC ENT PIPE 17'N
+80 ℄ 23' CONC. DR. ON S. PL.
+85 END 12" CONC. ENT. PIPE
+81.73 E.L. FABRIQUE IRON N/S
+88.24 ℄ 2'x5' CATCH BASINS N/S
+66.73 ℄ 2'x5' CATCH BASINS 67.5' N
+36.73 ℄ 2'x5' CATCH BASINS 68.5' N
+21.73 WL FABRIQUE IRON N/S
FABRIQUE
DR.