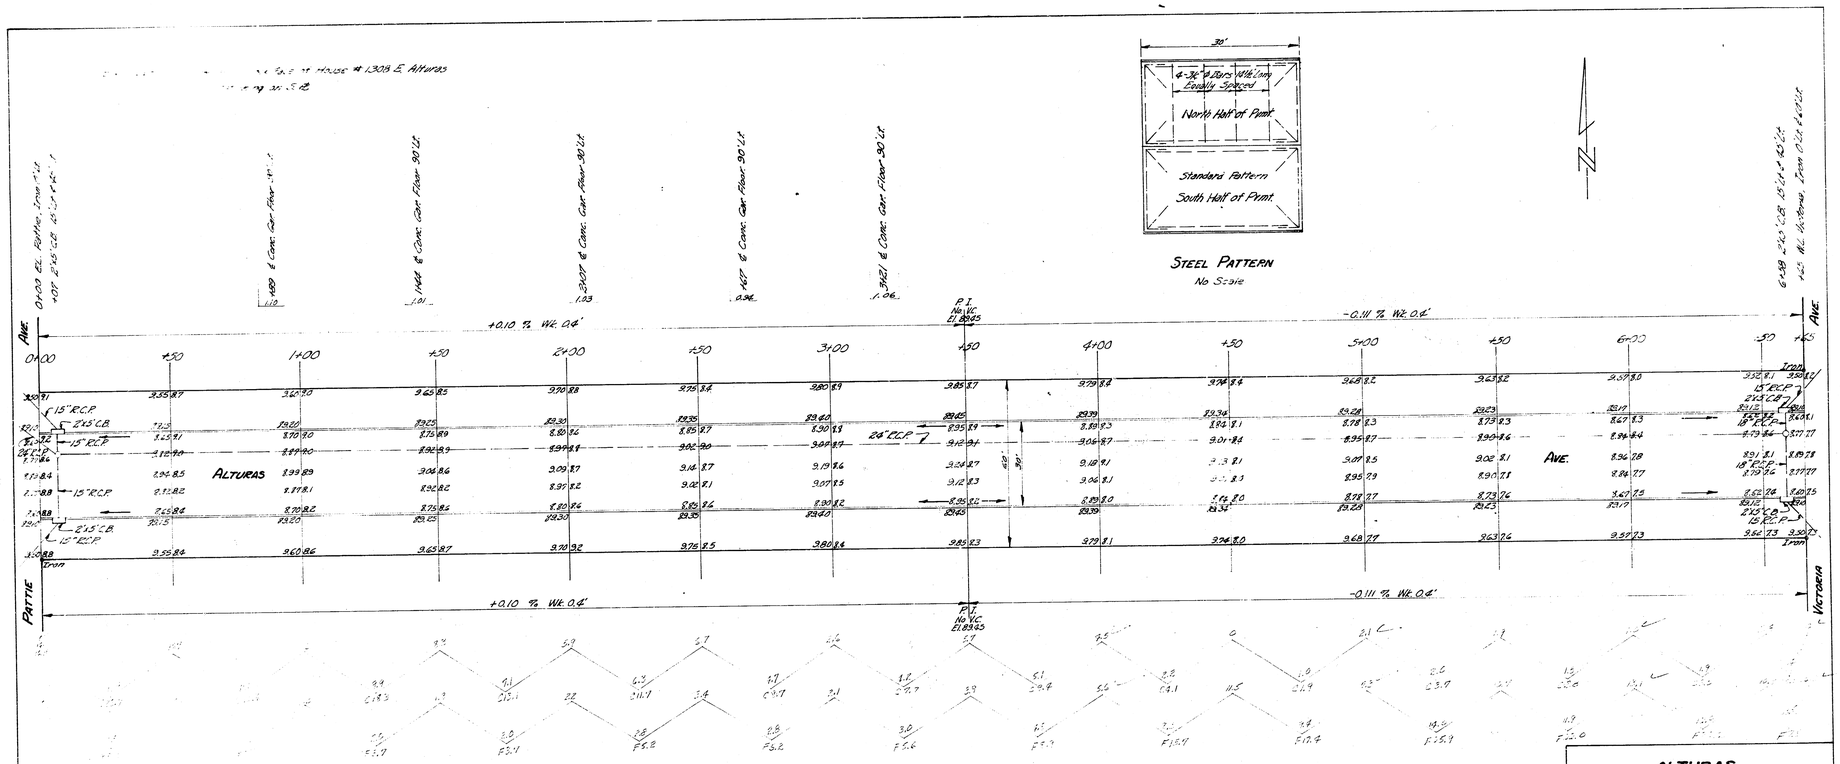

NOTE

Use excavation from Pattie, Proj. No. C14-32, for fill on this project.

Excavation

Prop. Cut	Prop. Fill	City
30.1	146.9	0
+5% 15.0	+15% 19.1	
45.1 cu. yds.	166.0 cu. yds.	

B. E. SMITH REGISTERED ENGINEER 435 KANSAS PROFESSIONAL ENGINEER

ALTURAS

E.L. PATTIE TO W.L. VICTORIA

30' CONC. & CB.

CITY OF WICHITA KANSAS

B.E. SMITH — CITY ENGINEER

JULY 1954 — PROJ. No. C14-33