BATTIN AVE. S.L. 3rd - S.L. Central
1"- Sheet Asphalt on Black Base
S.L. Central to Slab- Concrete
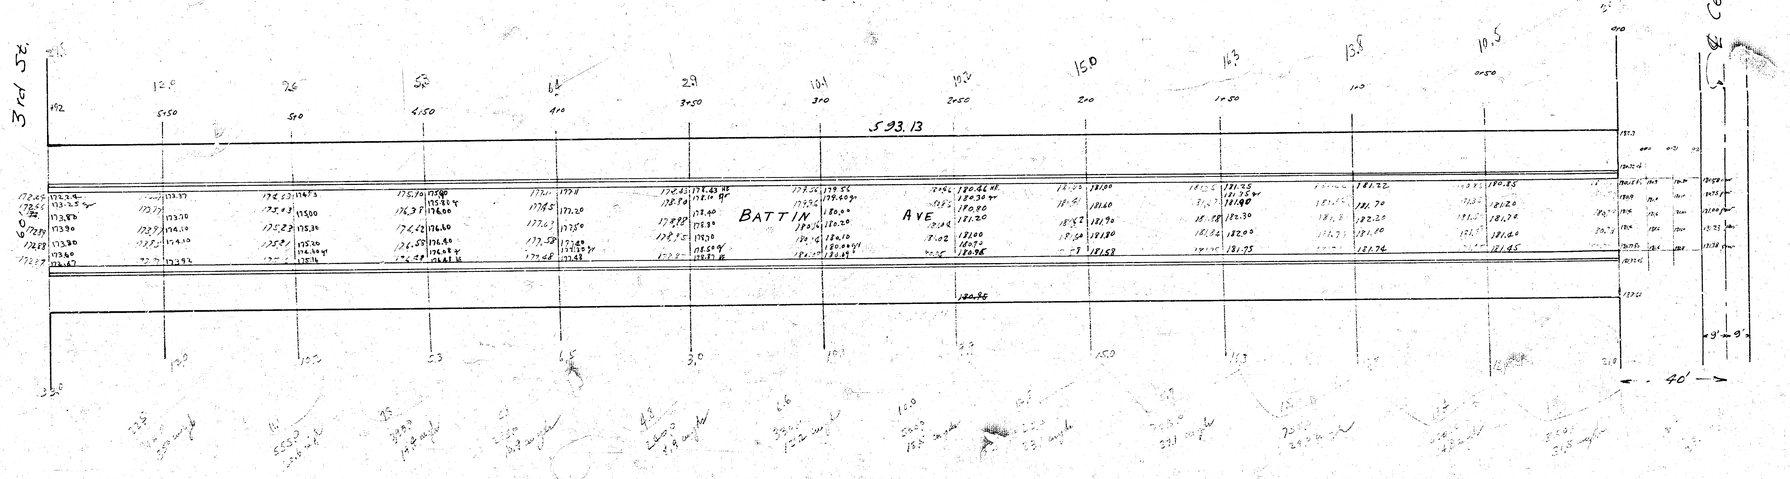
B.M. elev. 174.25 "X" on S.W. coping Conc. Culv. on Central E. of Bleckley Dr.
181.32 "G" on Glass "E" Inlet + S.P.C. Central