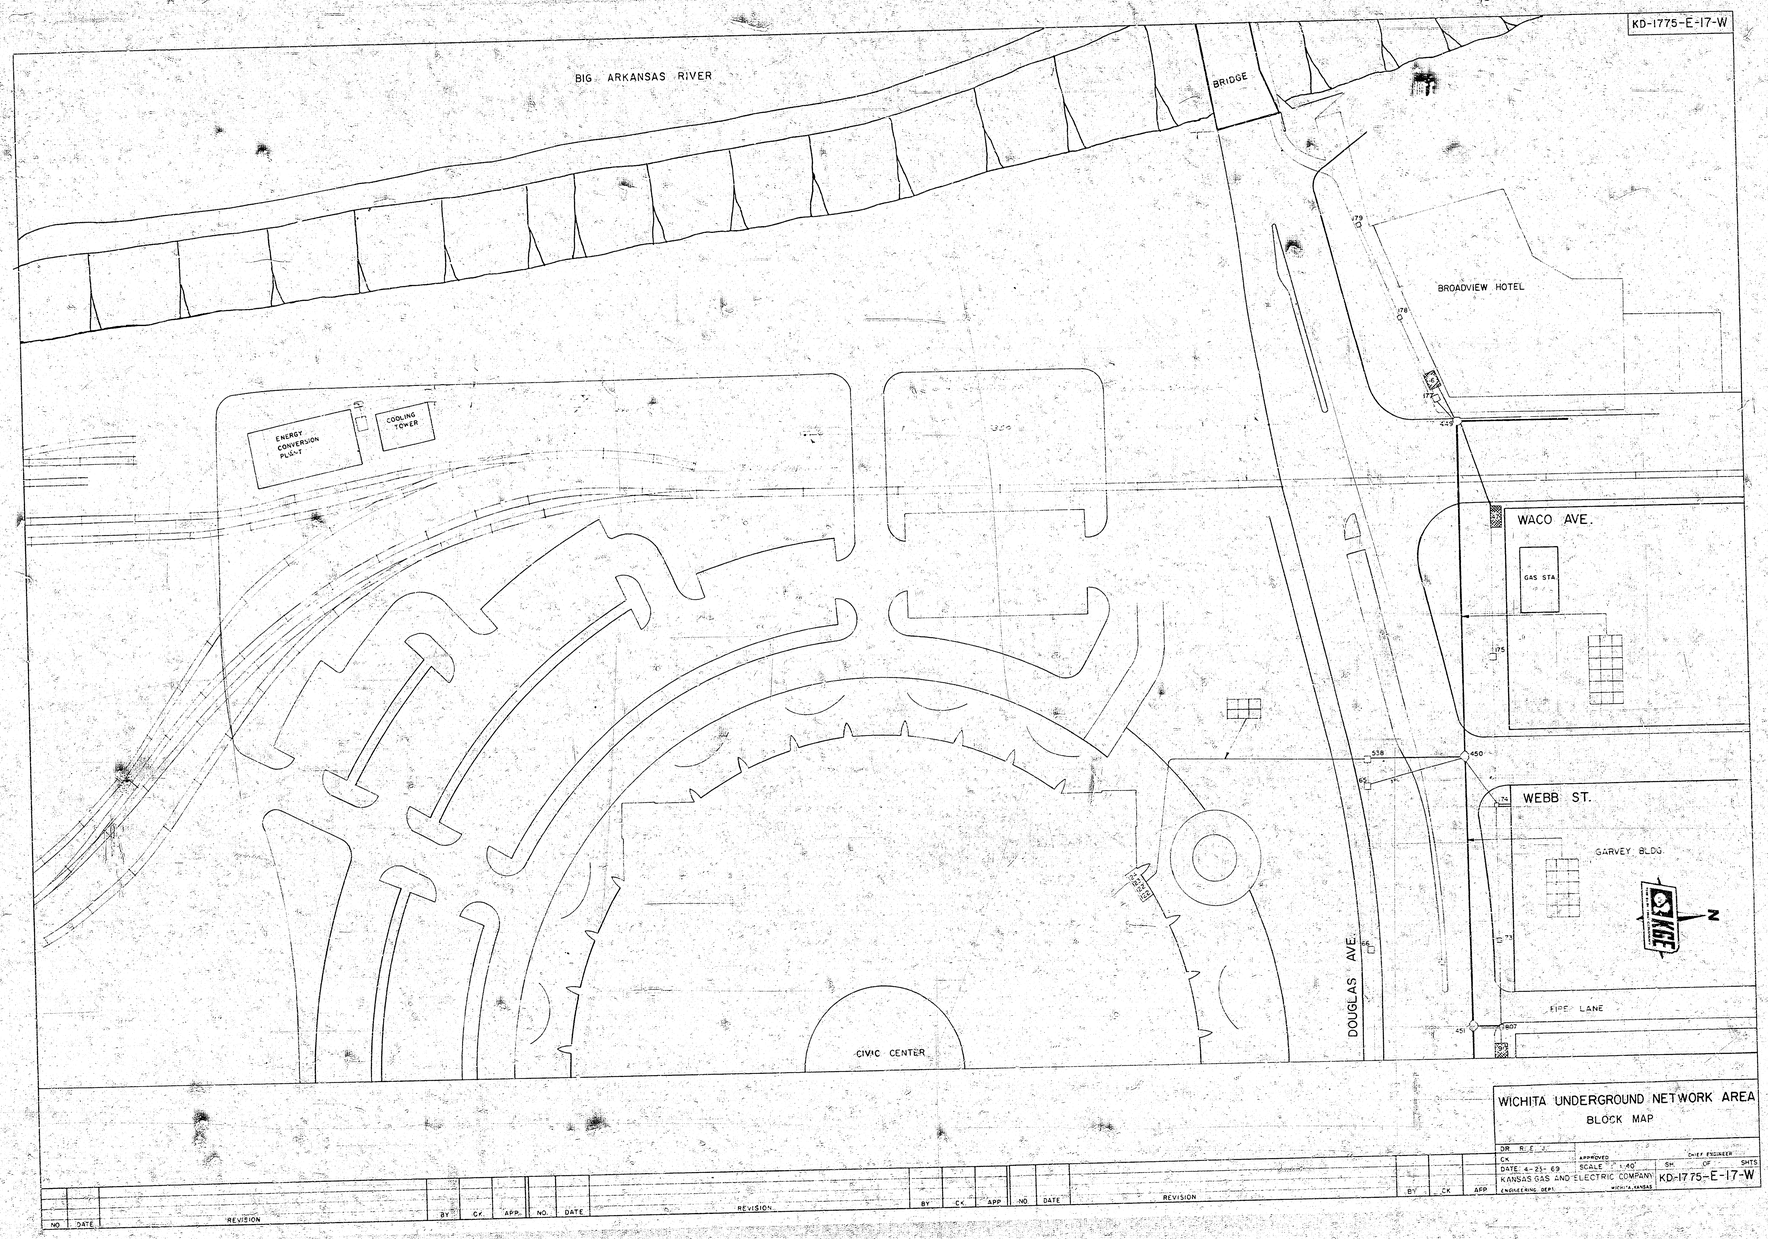
KD-1775-E-17-W
BIG ARKANSAS RIVER
BRIDGE
BROADVIEW HOTEL
ENERGY CONVERSION PLANT
COOLING TOWER
WACO AVE.
GAS STA.
WEBB ST.
GARVEY BLDG.
FIRE LANE
DOUGLAS AVE.
CIVIC CENTER
N
WICHITA UNDERGROUND NETWORK AREA
BLOCK MAP
DR R.E.
CK
APPROVED
CHIEF ENGINEER
DATE 4-21-69
SCALE 1" = 40'
SH. OF SHTS
KANSAS GAS AND ELECTRIC COMPANY
ENGINEERING DEPT.
WICHITA, KANSAS
KD-1775-E-17-W
NO. DATE REVISION BY CK. APP.
NO. DATE REVISION BY CK. APP.
NO. DATE REVISION BY CK. APP.