

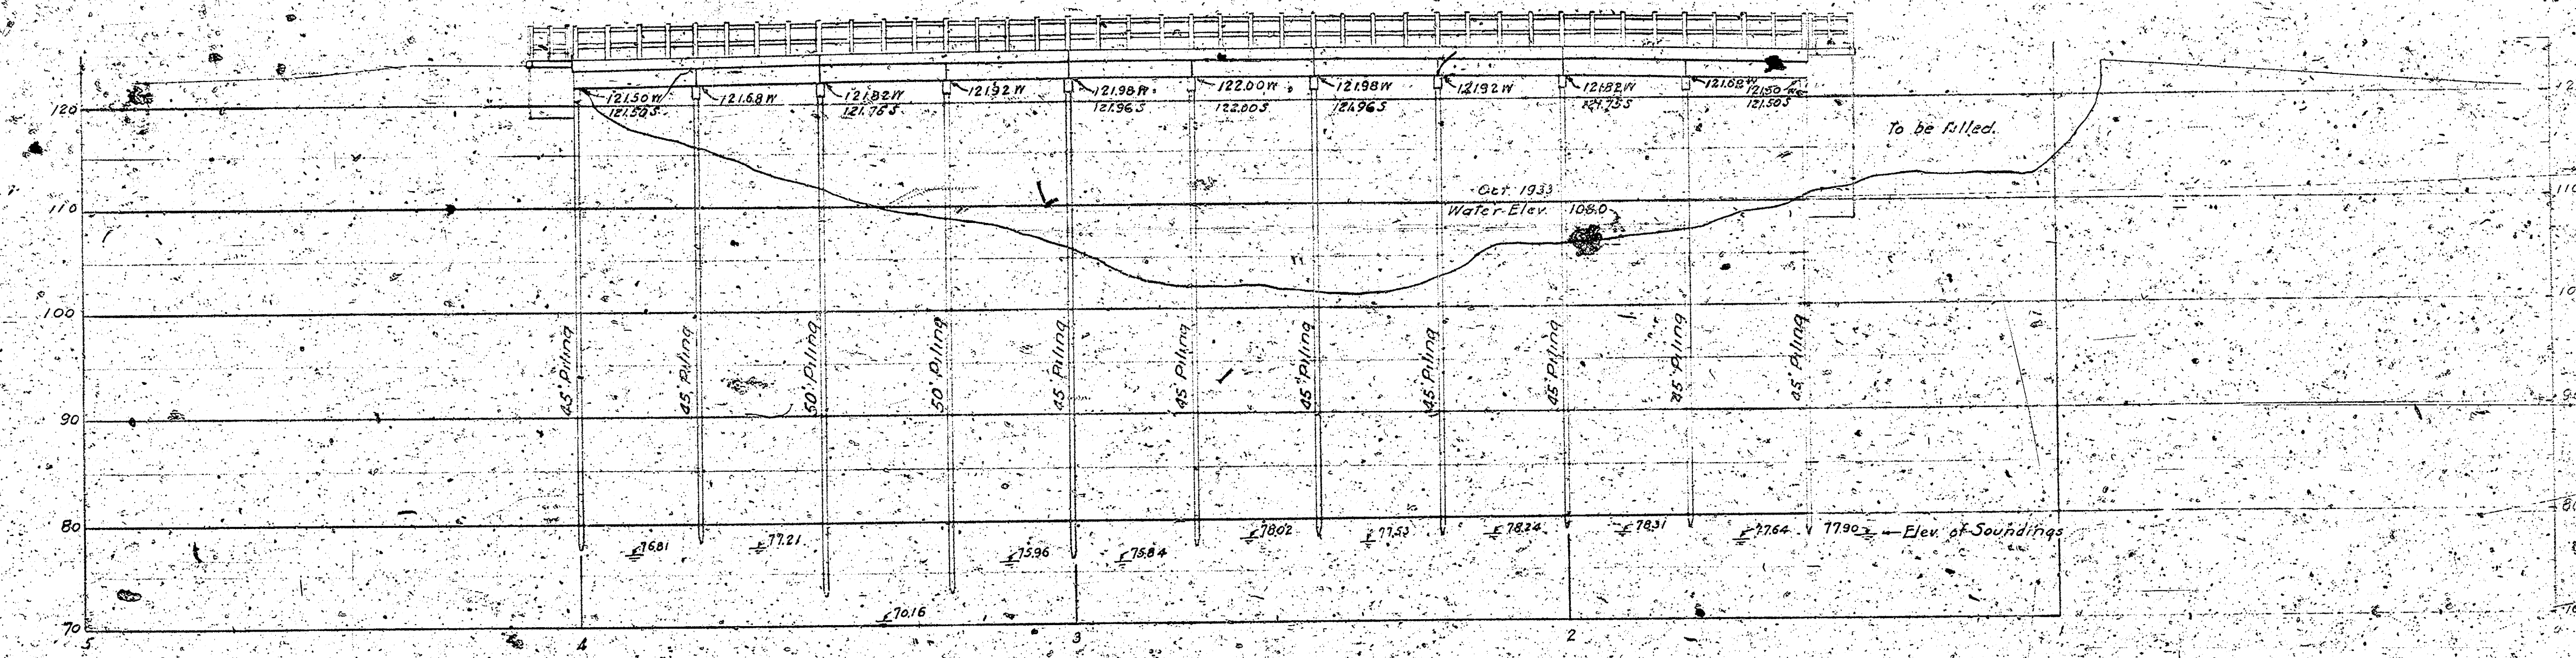


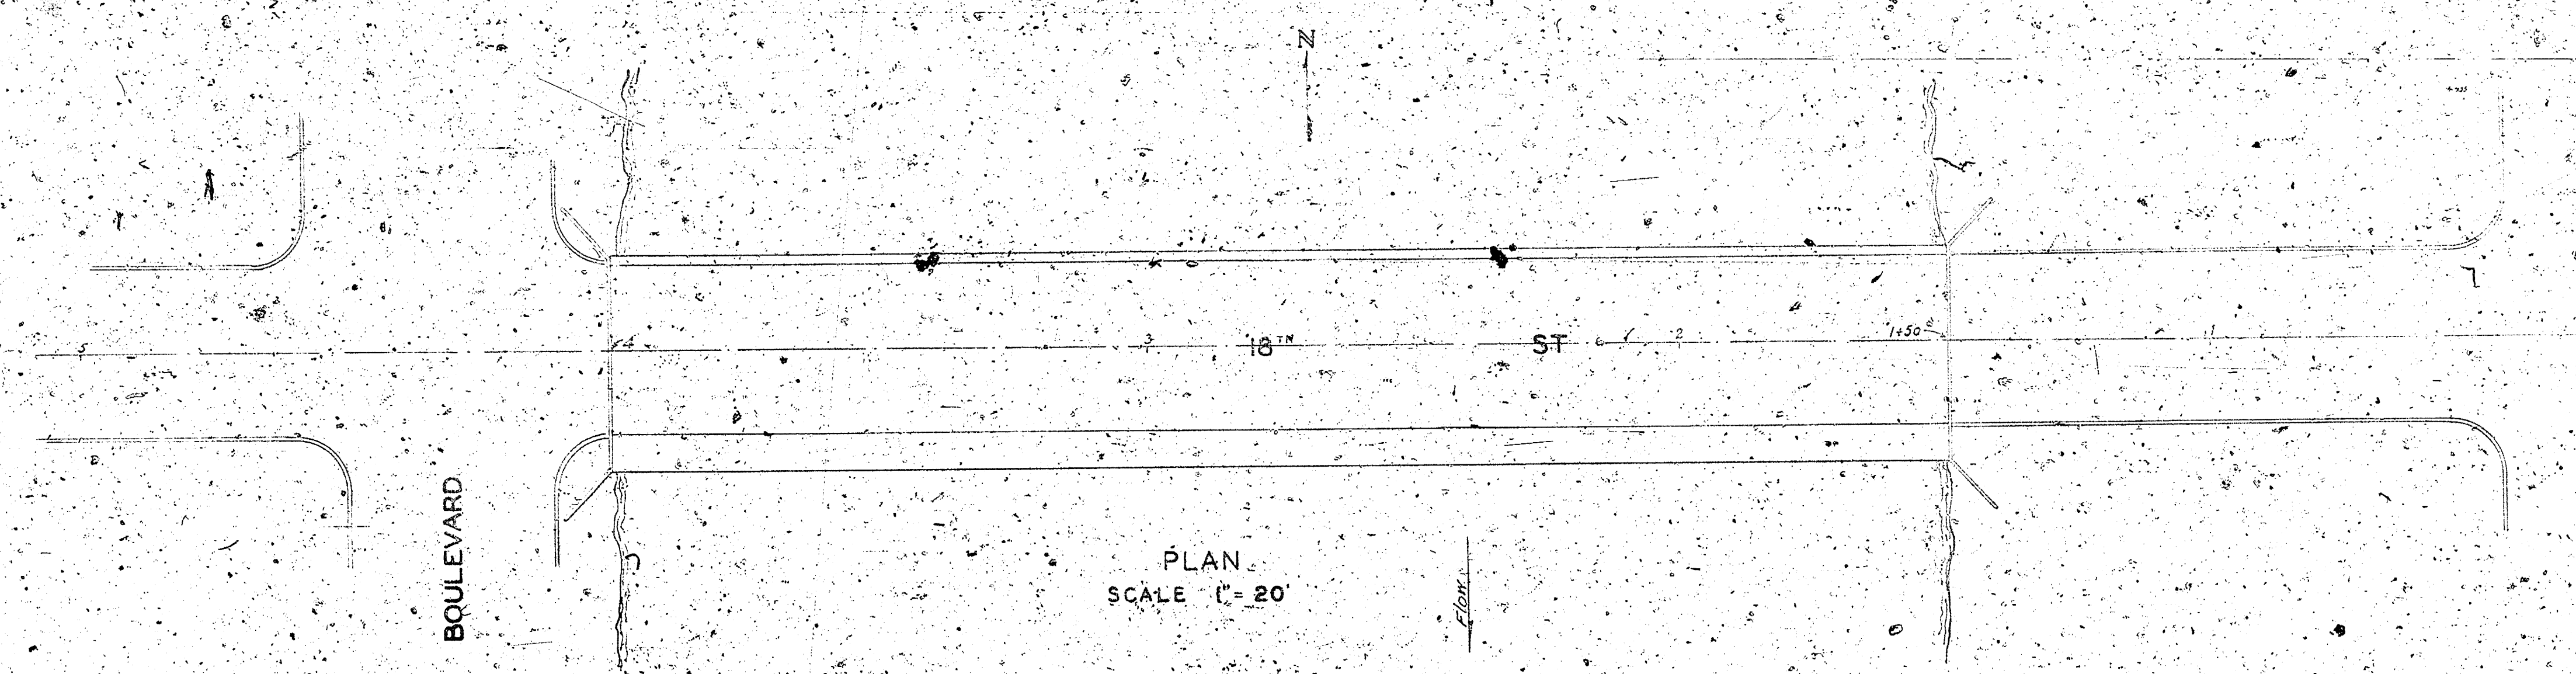


ENGINEERING DEPARTMENT
CITY OF YUCITA, KANSAS
PL. 18th St. Bridge
Jan. 1934



STANDARD
20 TON TIMBER BRIDGE
CONCRETE FLOOR
25 FOOT SPAN 30 FOOT ROADWAY
18th ST. ARIZONA
SHEET 1

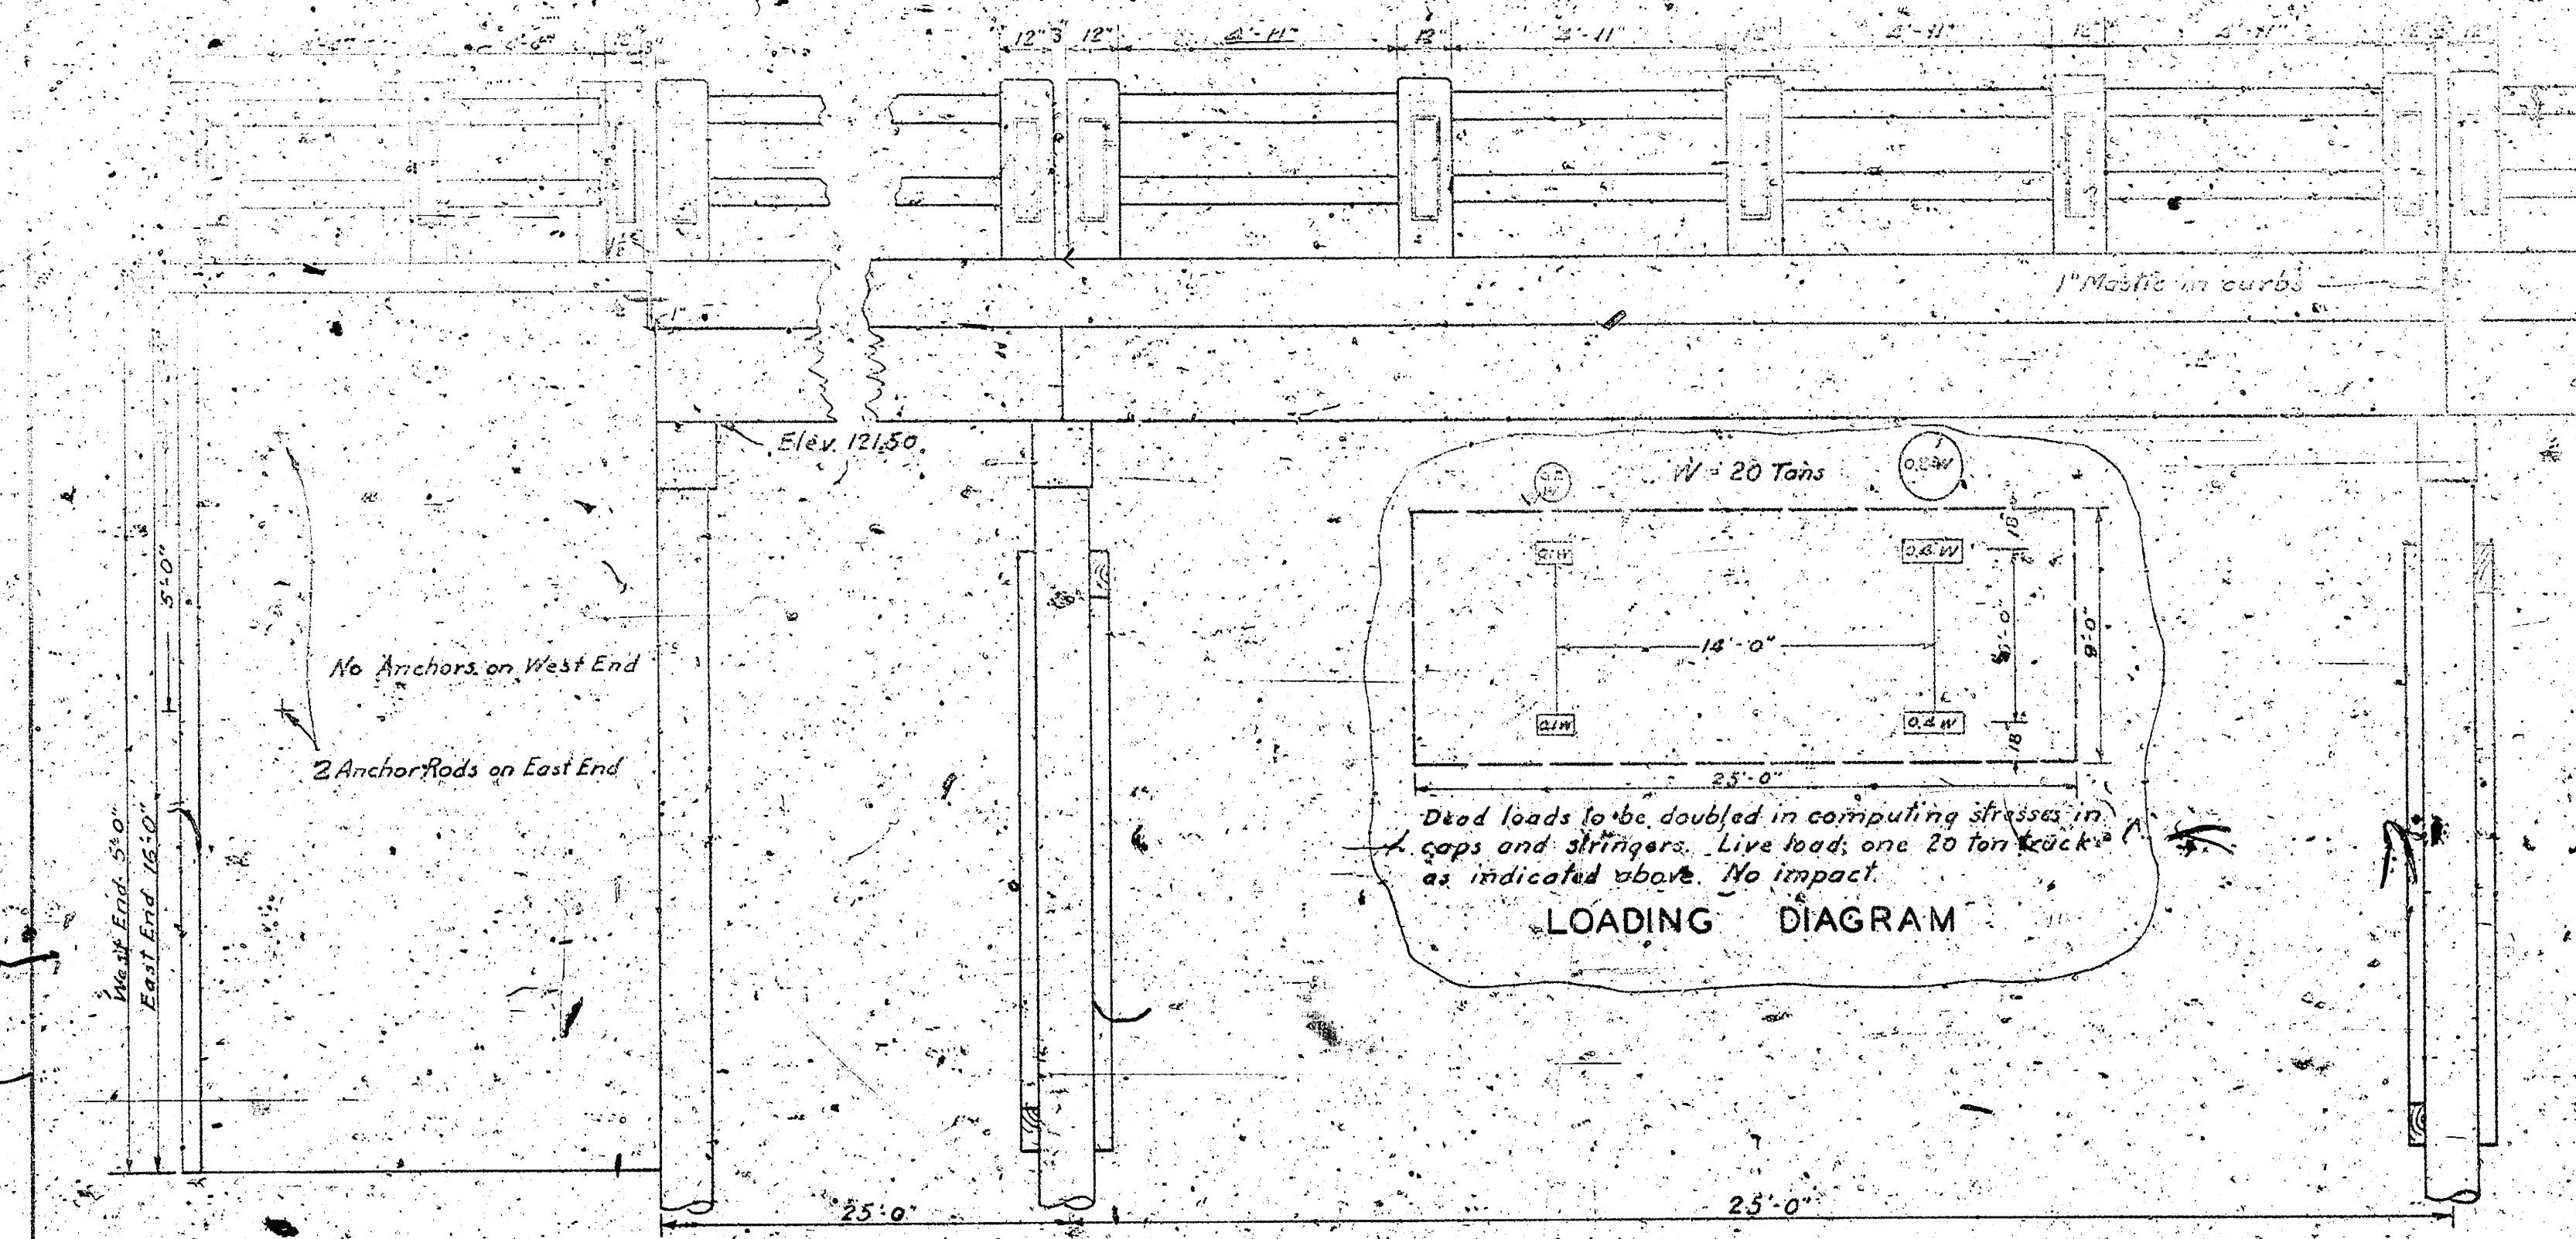

ELEVATION
SCALE 1/2" = 1'

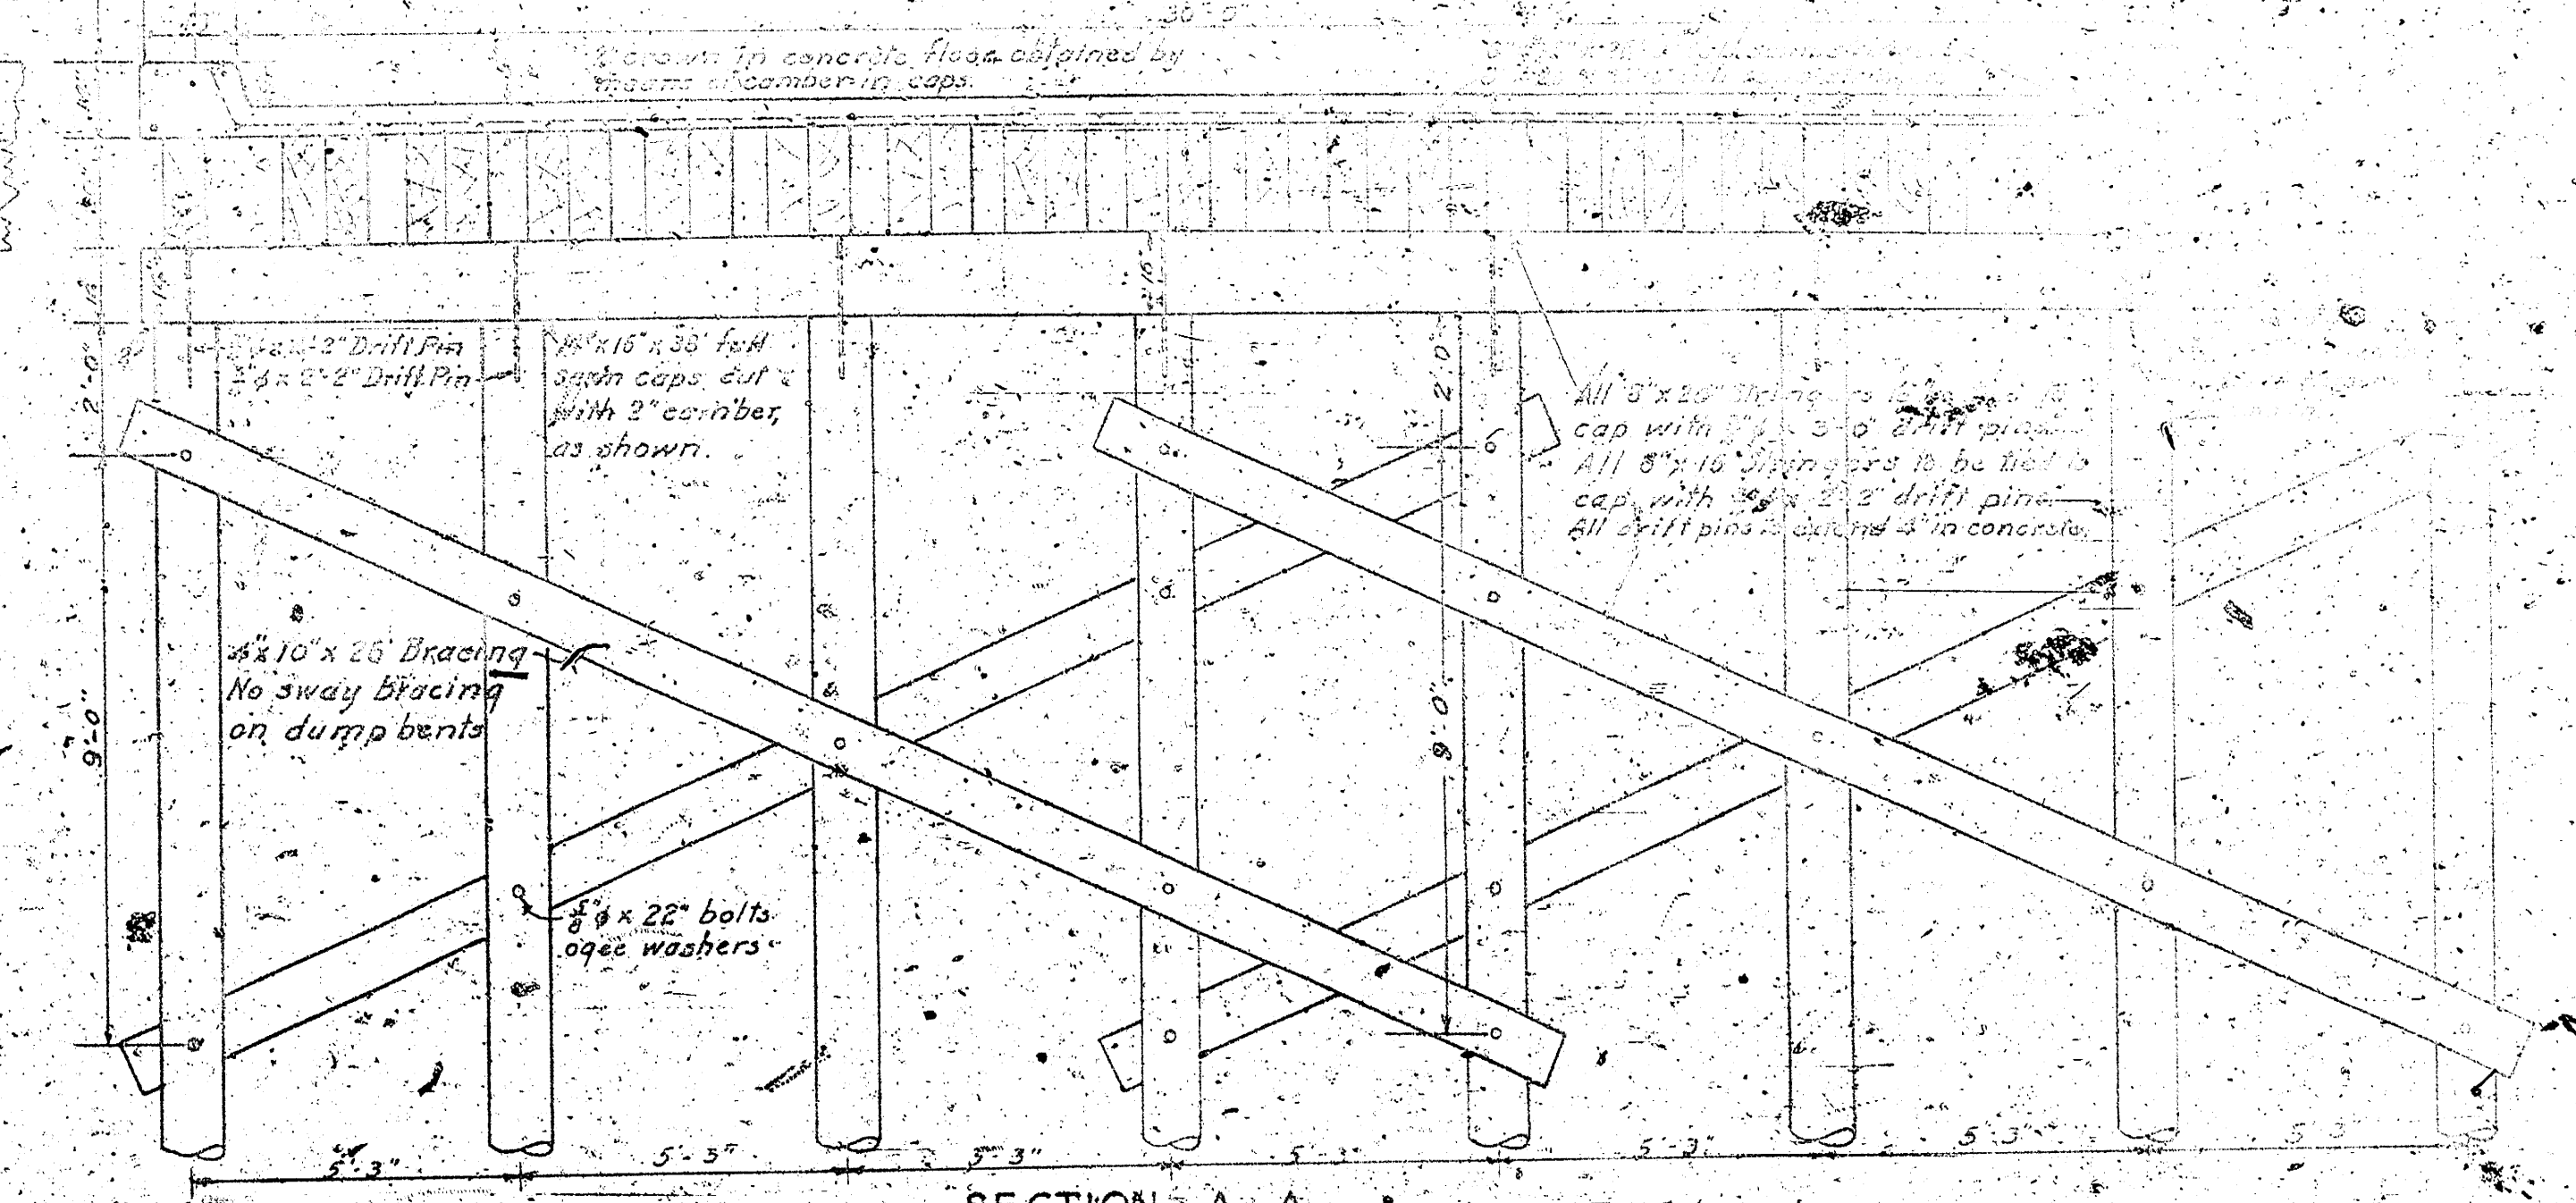


SECTION A-A
SCALE 1/2" = 1'

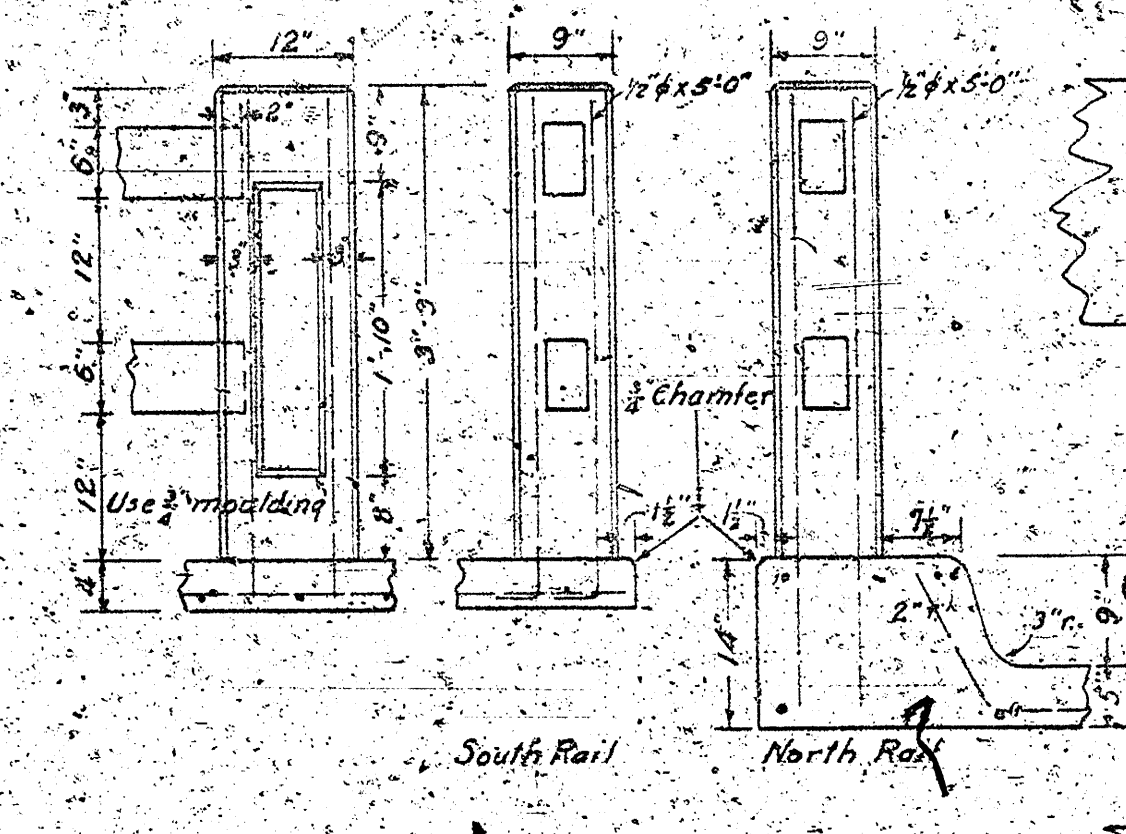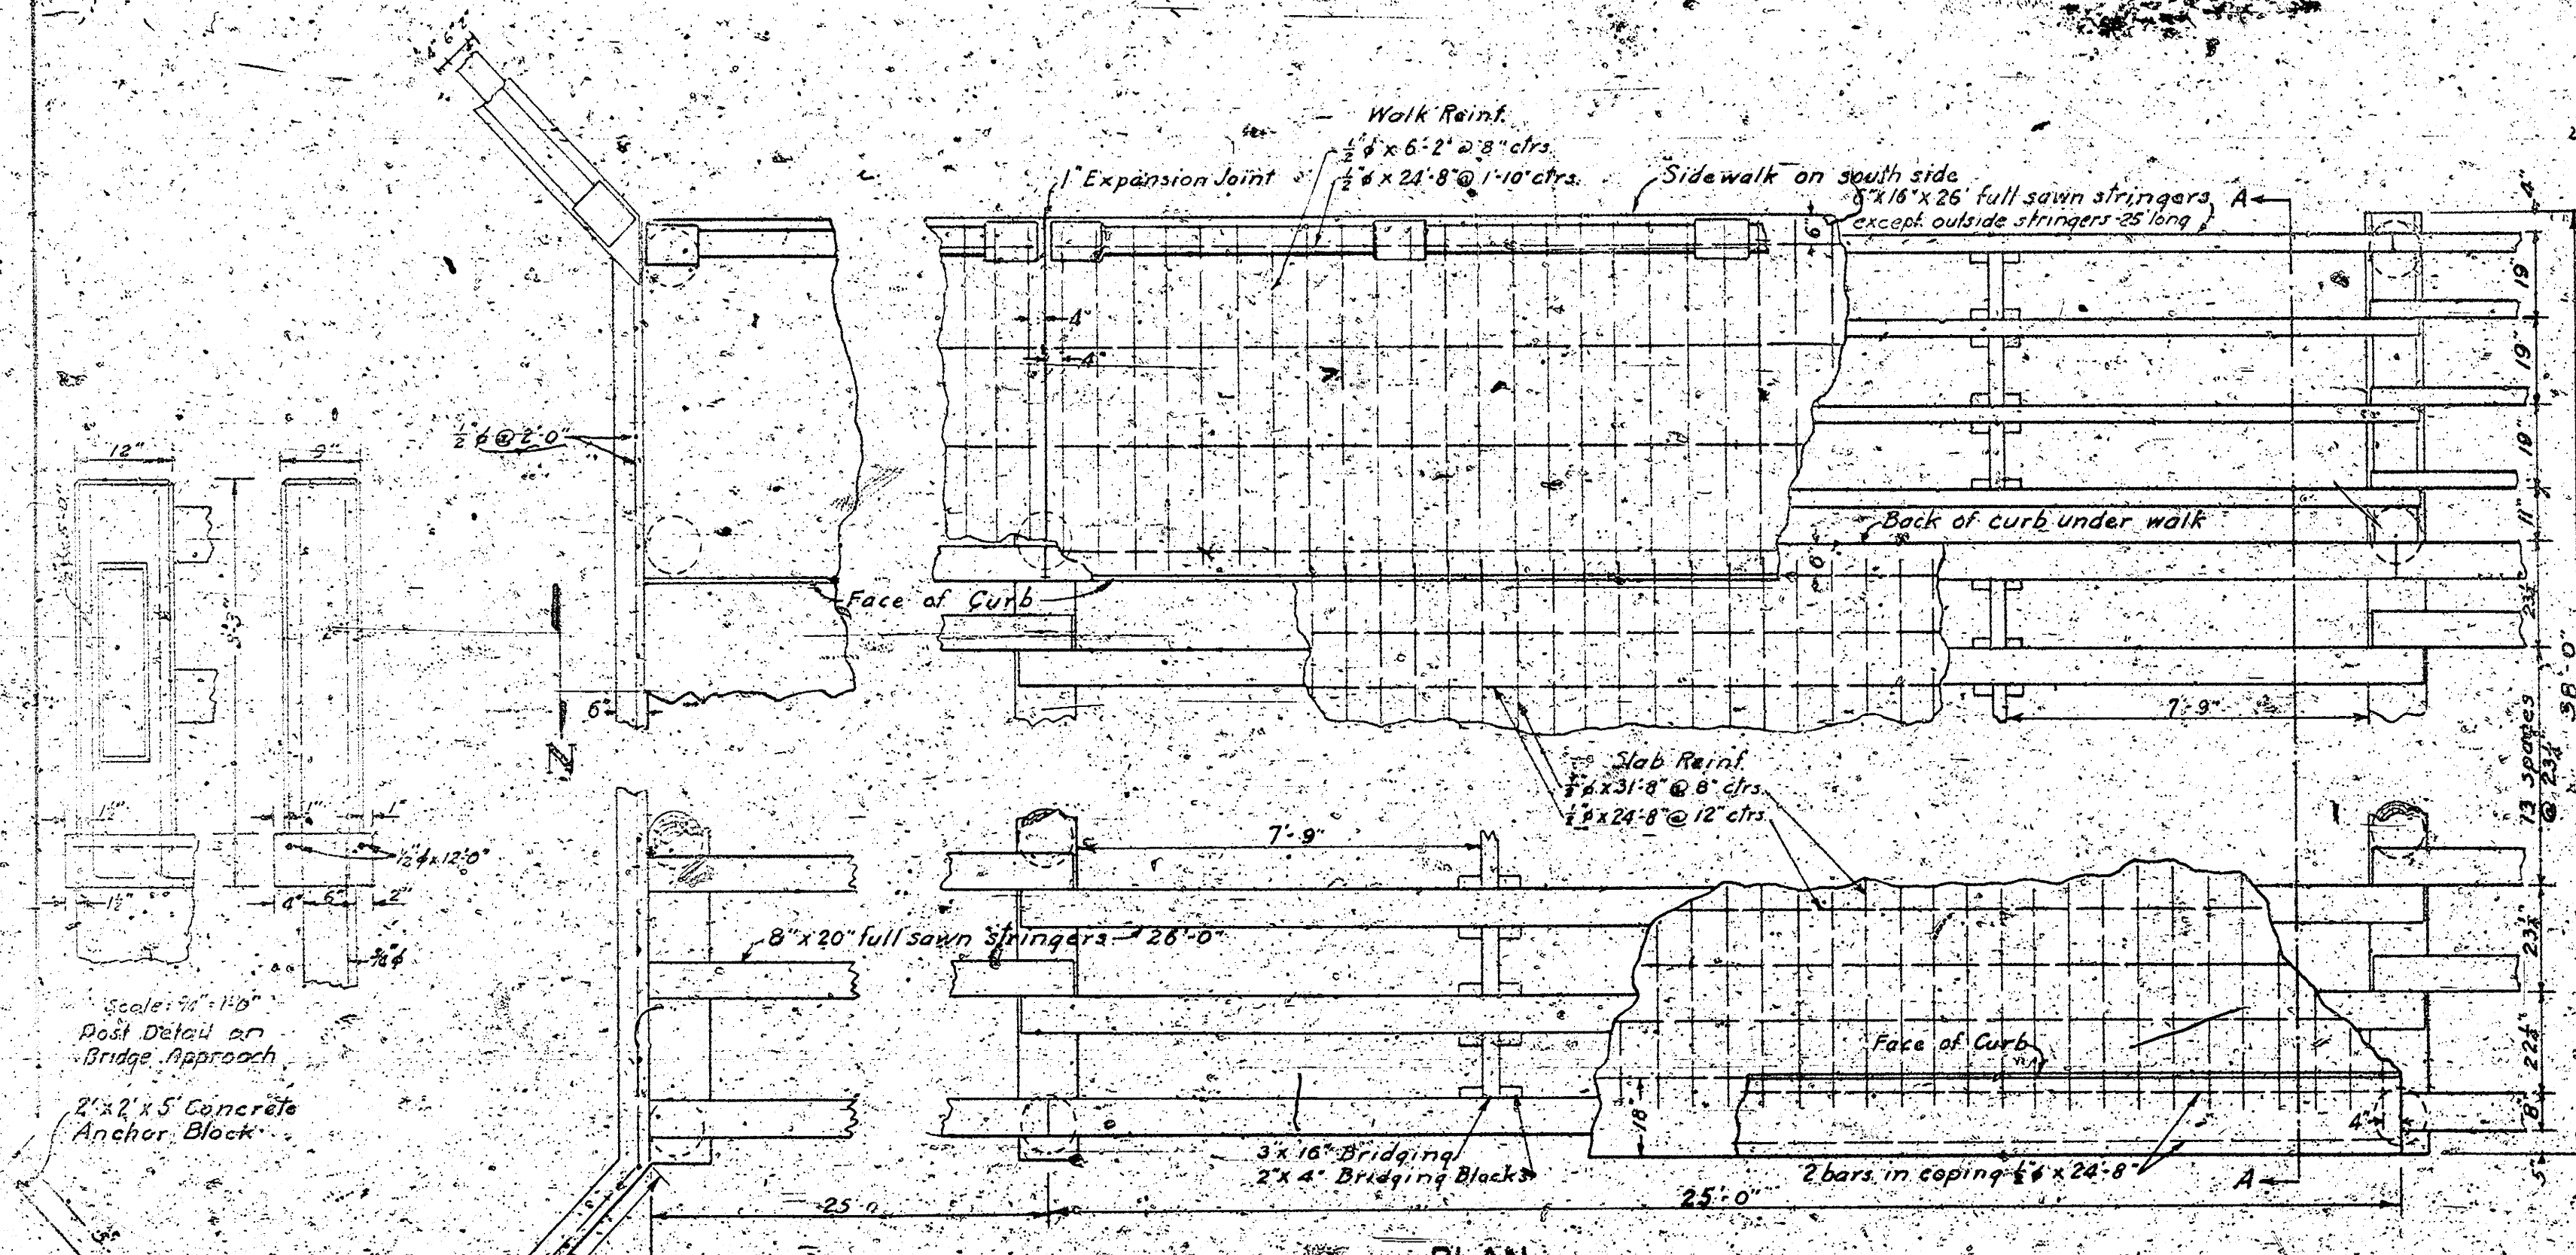


ELEVATION OF
OUTSIDE STRINGER
SCALE 1/2" = 1'


ELEVATION OF
INSIDE STRINGER
SCALE 1/2" = 1'

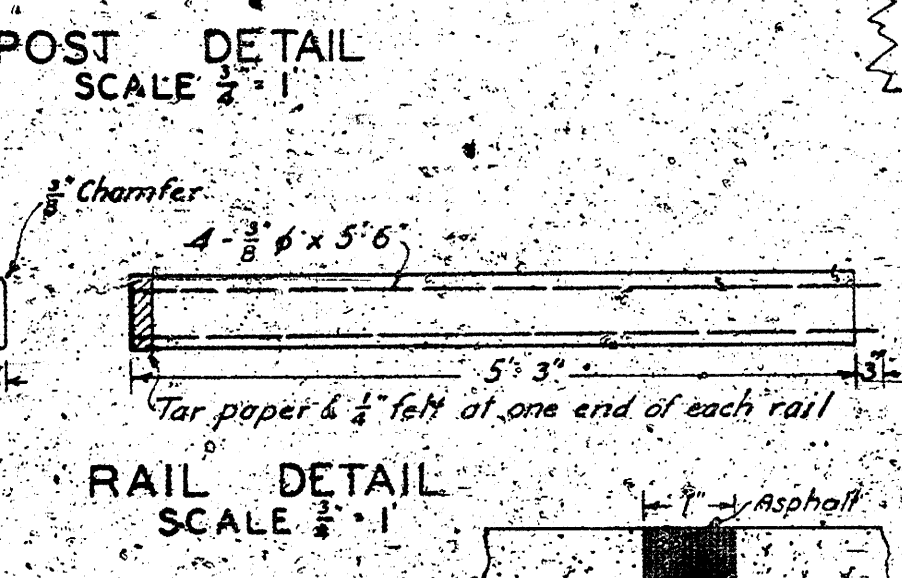

PLAN OF
INSIDE STRINGER
SCALE 1/2" = 1'

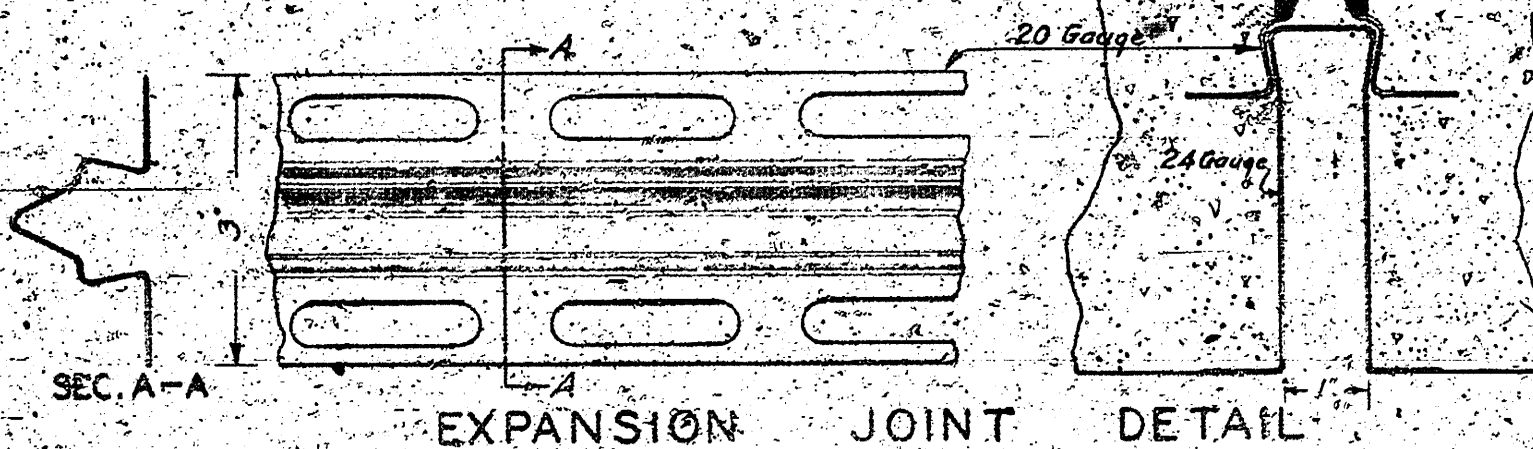

STANDARD
20 TON TIMBER BRIDGE
CONCRETE FLOOR
25 FOOT SPAN 30 FOOT ROADWAY
18 TH ST ARKANSAS RIVER
SHEET 2 3 SHEETS

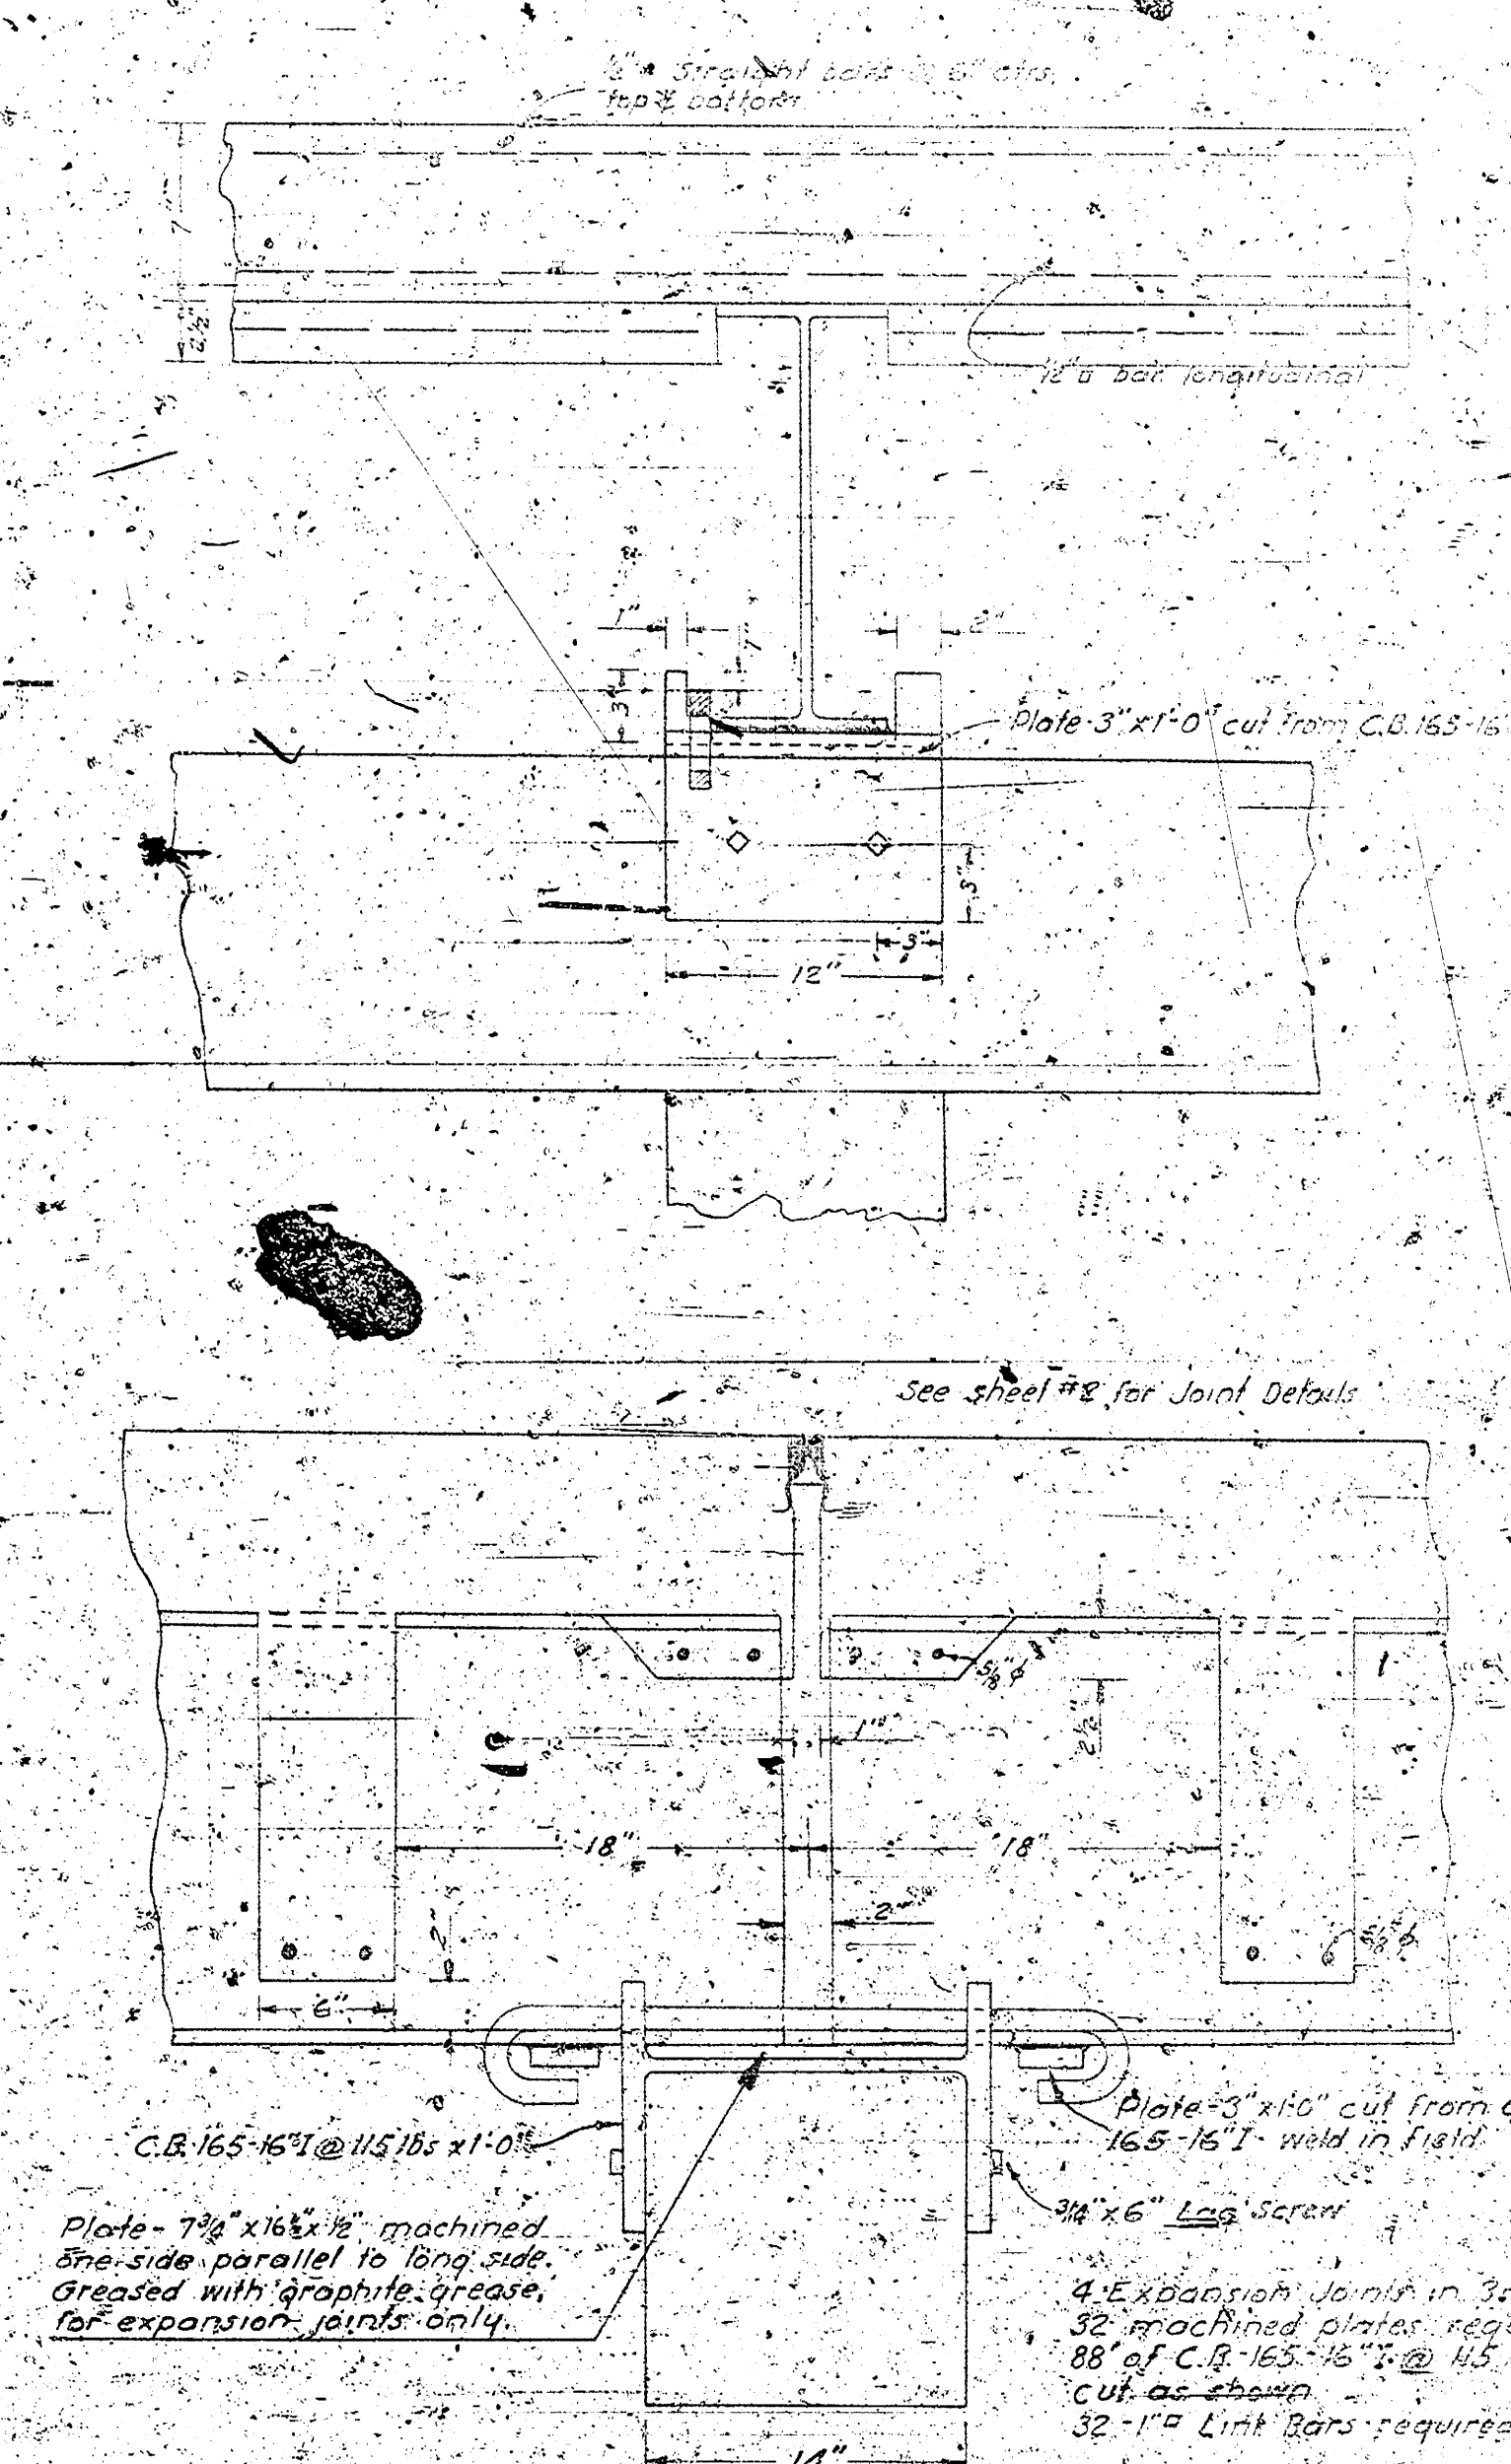

DETAIL OF EXPANSION JOINT AND SLAB
Scale: 1/2" = 1'-0"

DESIGN FOR STEEL STRINGERS
25' SPAN 30' ROADWAY
18TH ST & ARKANSAS RIVER
SHEET 3 - 3 SHEETS