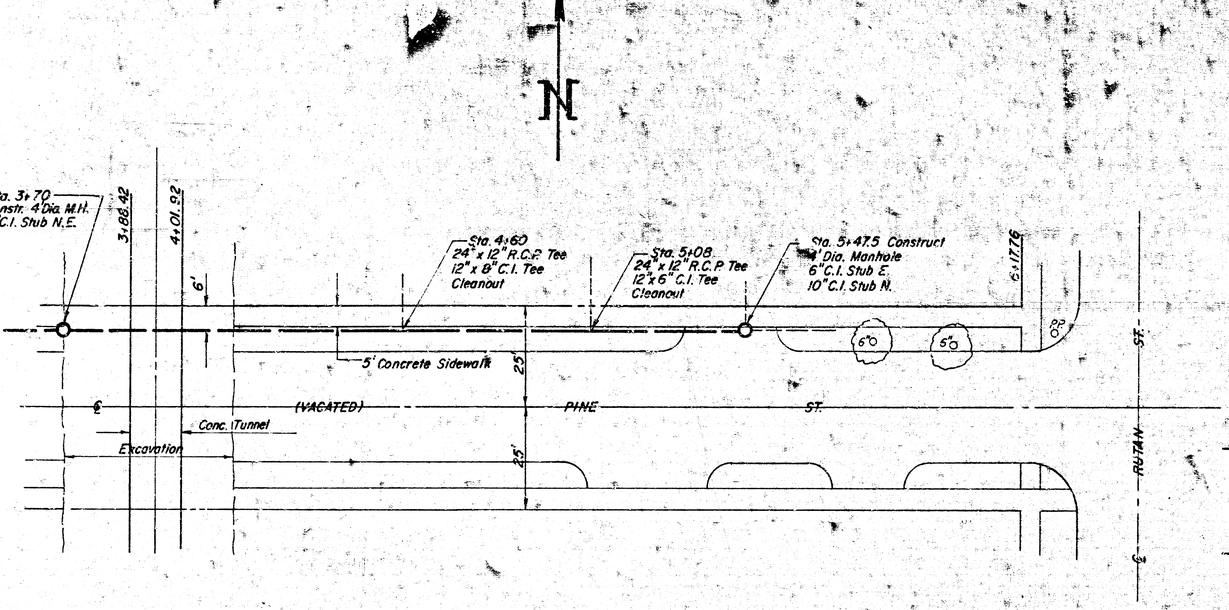

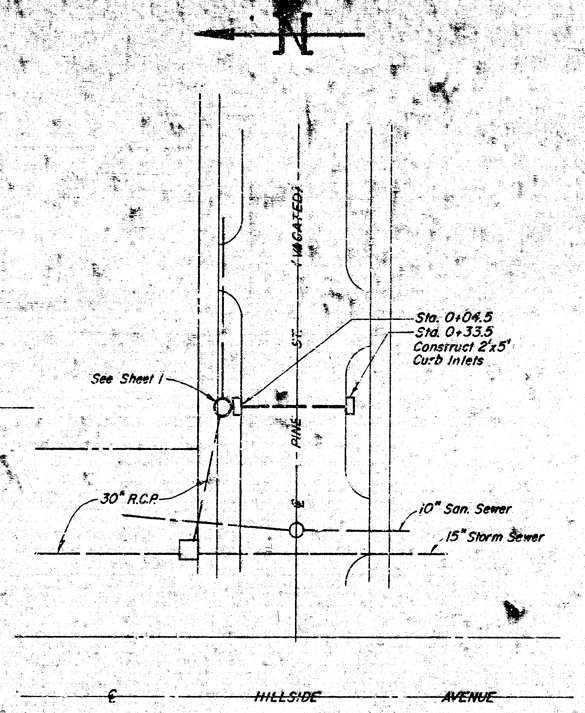

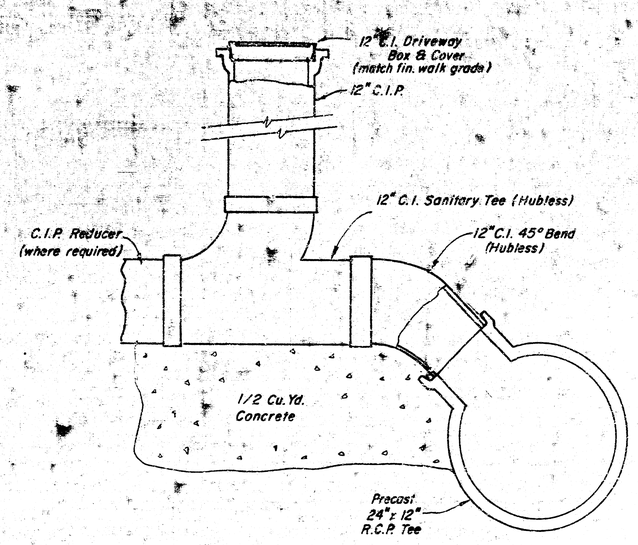

ROOF DRAIN CONNECTION
AND CLEANOUT DETAIL

SCALE
1" = 20' Horz.
1" = 5' Vert.

NOTES:

1. Location and elevation of roof drain connections to be verified by Mechanical Contractor.
2. All trees shown to be removed.
3. All lines to be sand backfilled.

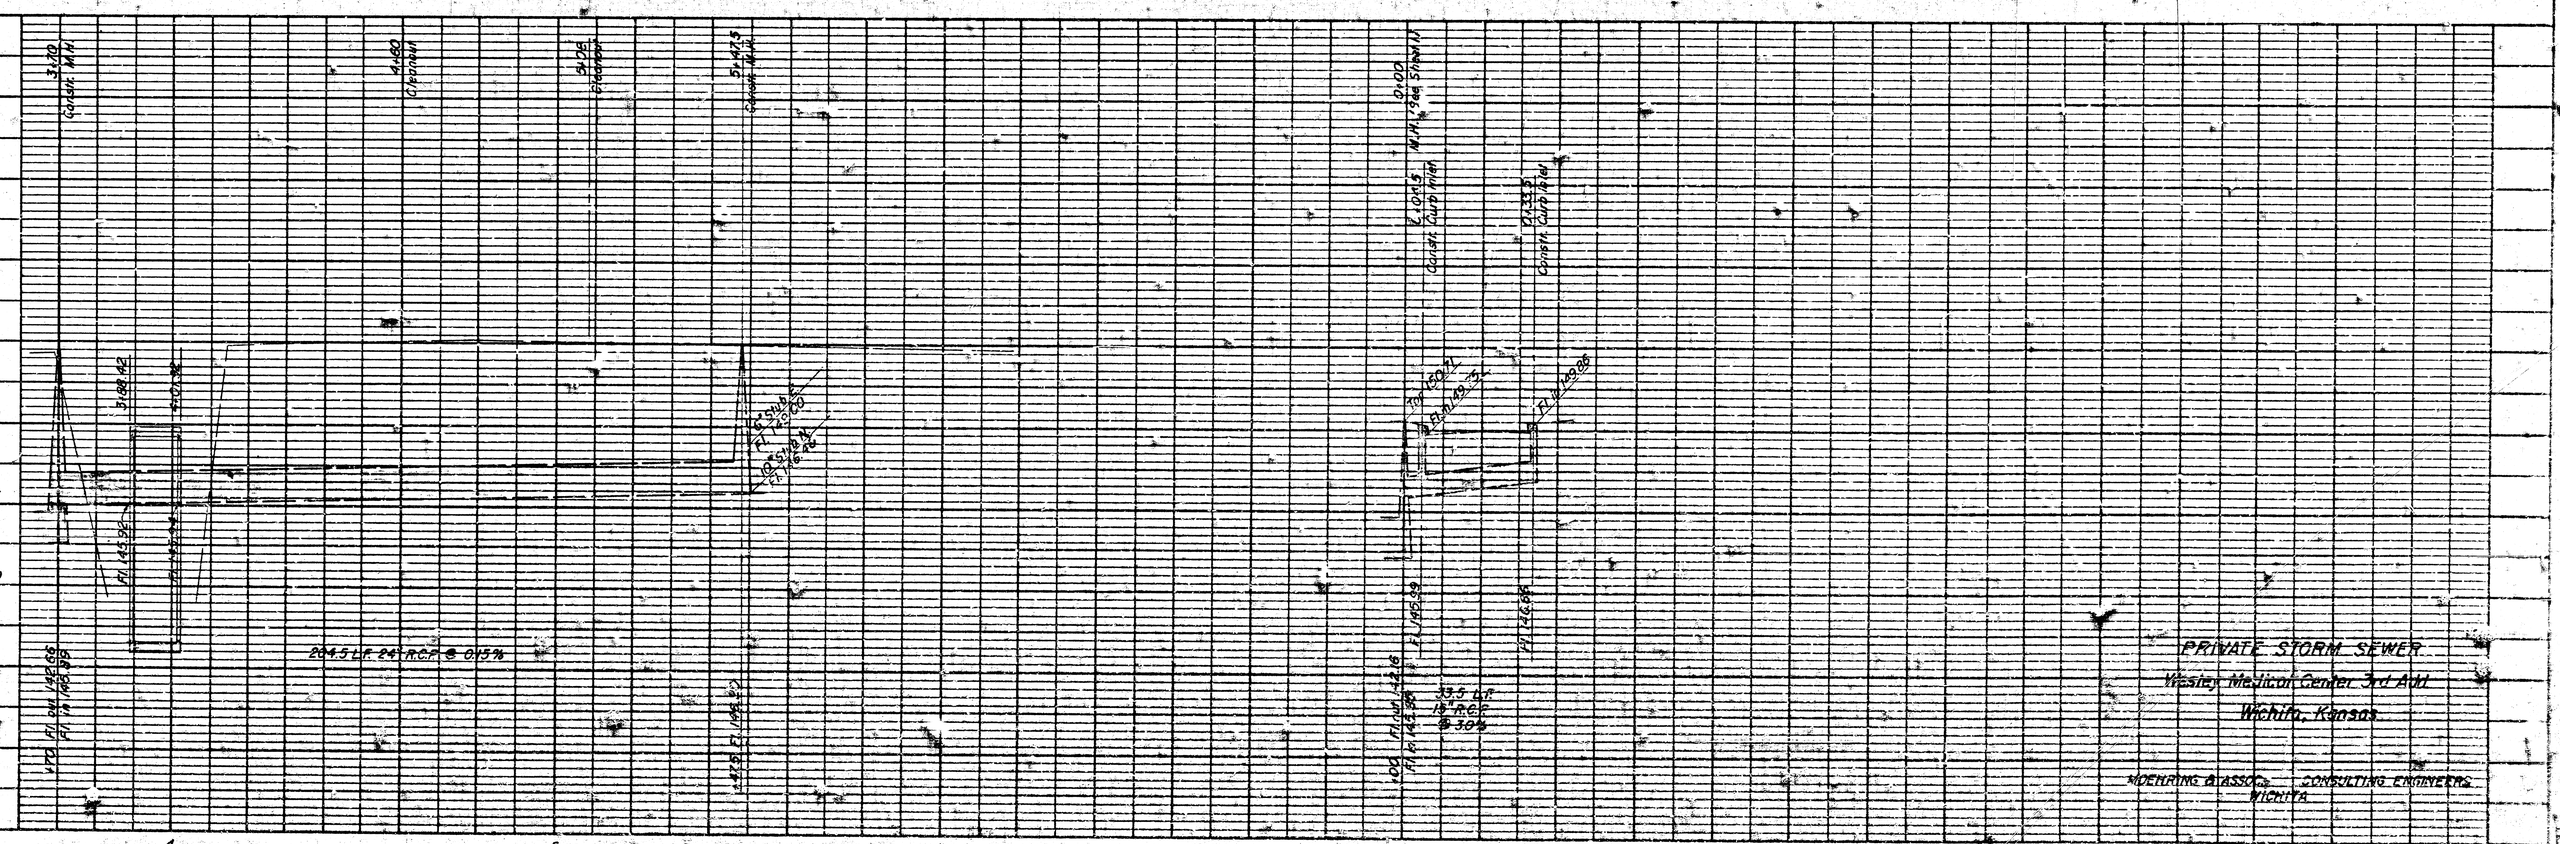

PRIVATE STORM SEWER
Wesley Medical Center 3rd Add.
Wichita, Kansas

MOENNING & ASSOC. CONSULTING ENGINEERS
WICHITA

SHEET 2 of 4

PLATE 1—PLAN PROFILE S. P. R. STANDARD
TELEDYNE POST, CHICAGO

1-21-75

APPROVED AS NOTED
By CITY ENGINEER OF WICHITA
Sanitary Sewers
Storm Sewers D.E.S.
Driveway Approaches

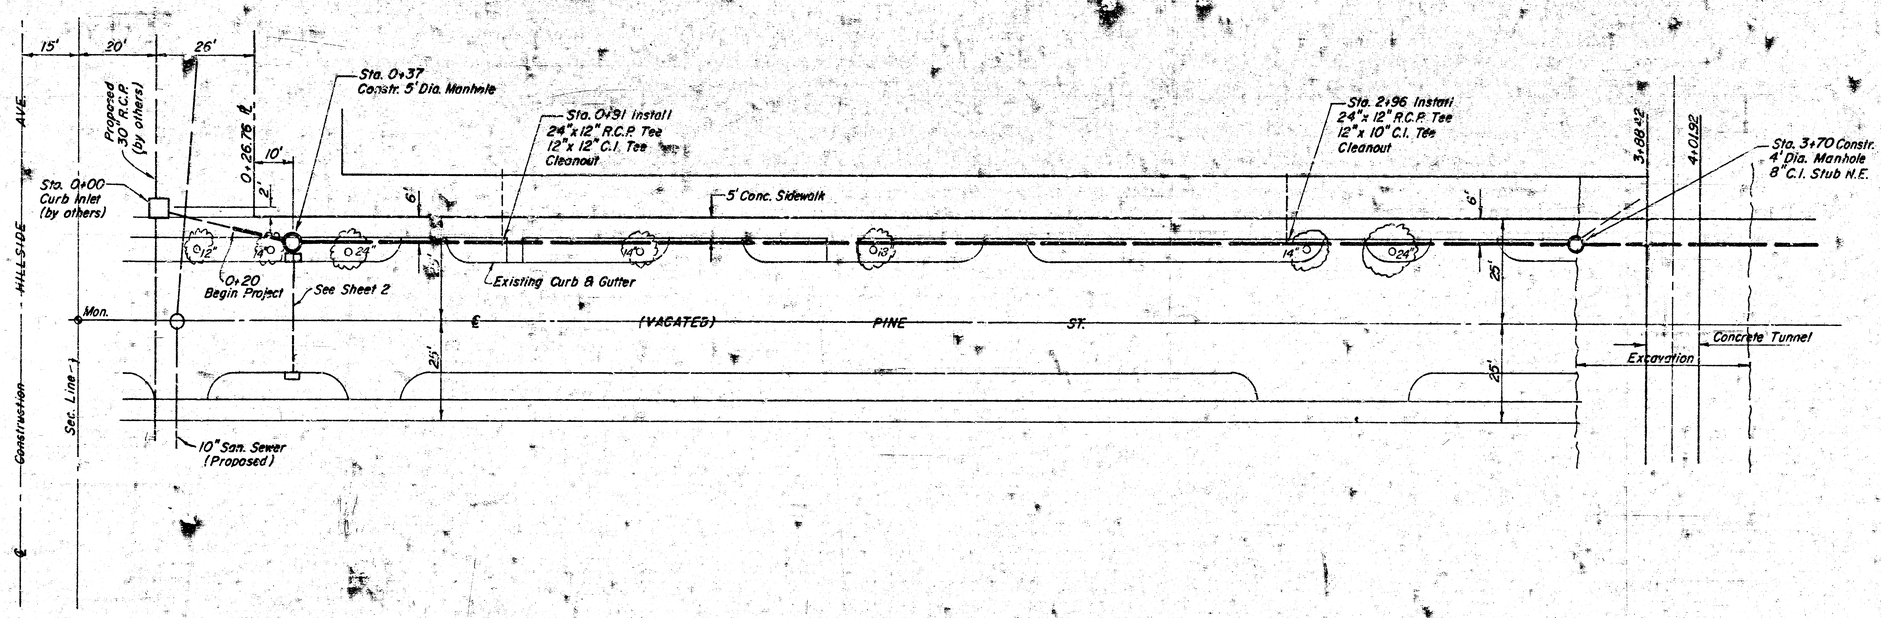

N

SCALE
1" = 20' Horz.
1" = 5' Vert.

NOTE TO CONTRACTOR
This project will be constructed under the supervision of the City Engineer and conforming to the Standards of the CITY OF WICHITA. Contractor will maintain Wichita for all work subject to inspection.

NOTES:
1. Location and elevation of roof drain connections to be verified by Mechanical Contractor (See detail Sheet 2).
2. Trees shown to be removed.
3. All lines to be sand backfilled.

BENCH MARK:
"□" Top West curb Hillside @ S. line Pine extended
Elev. 149.64 City Datum

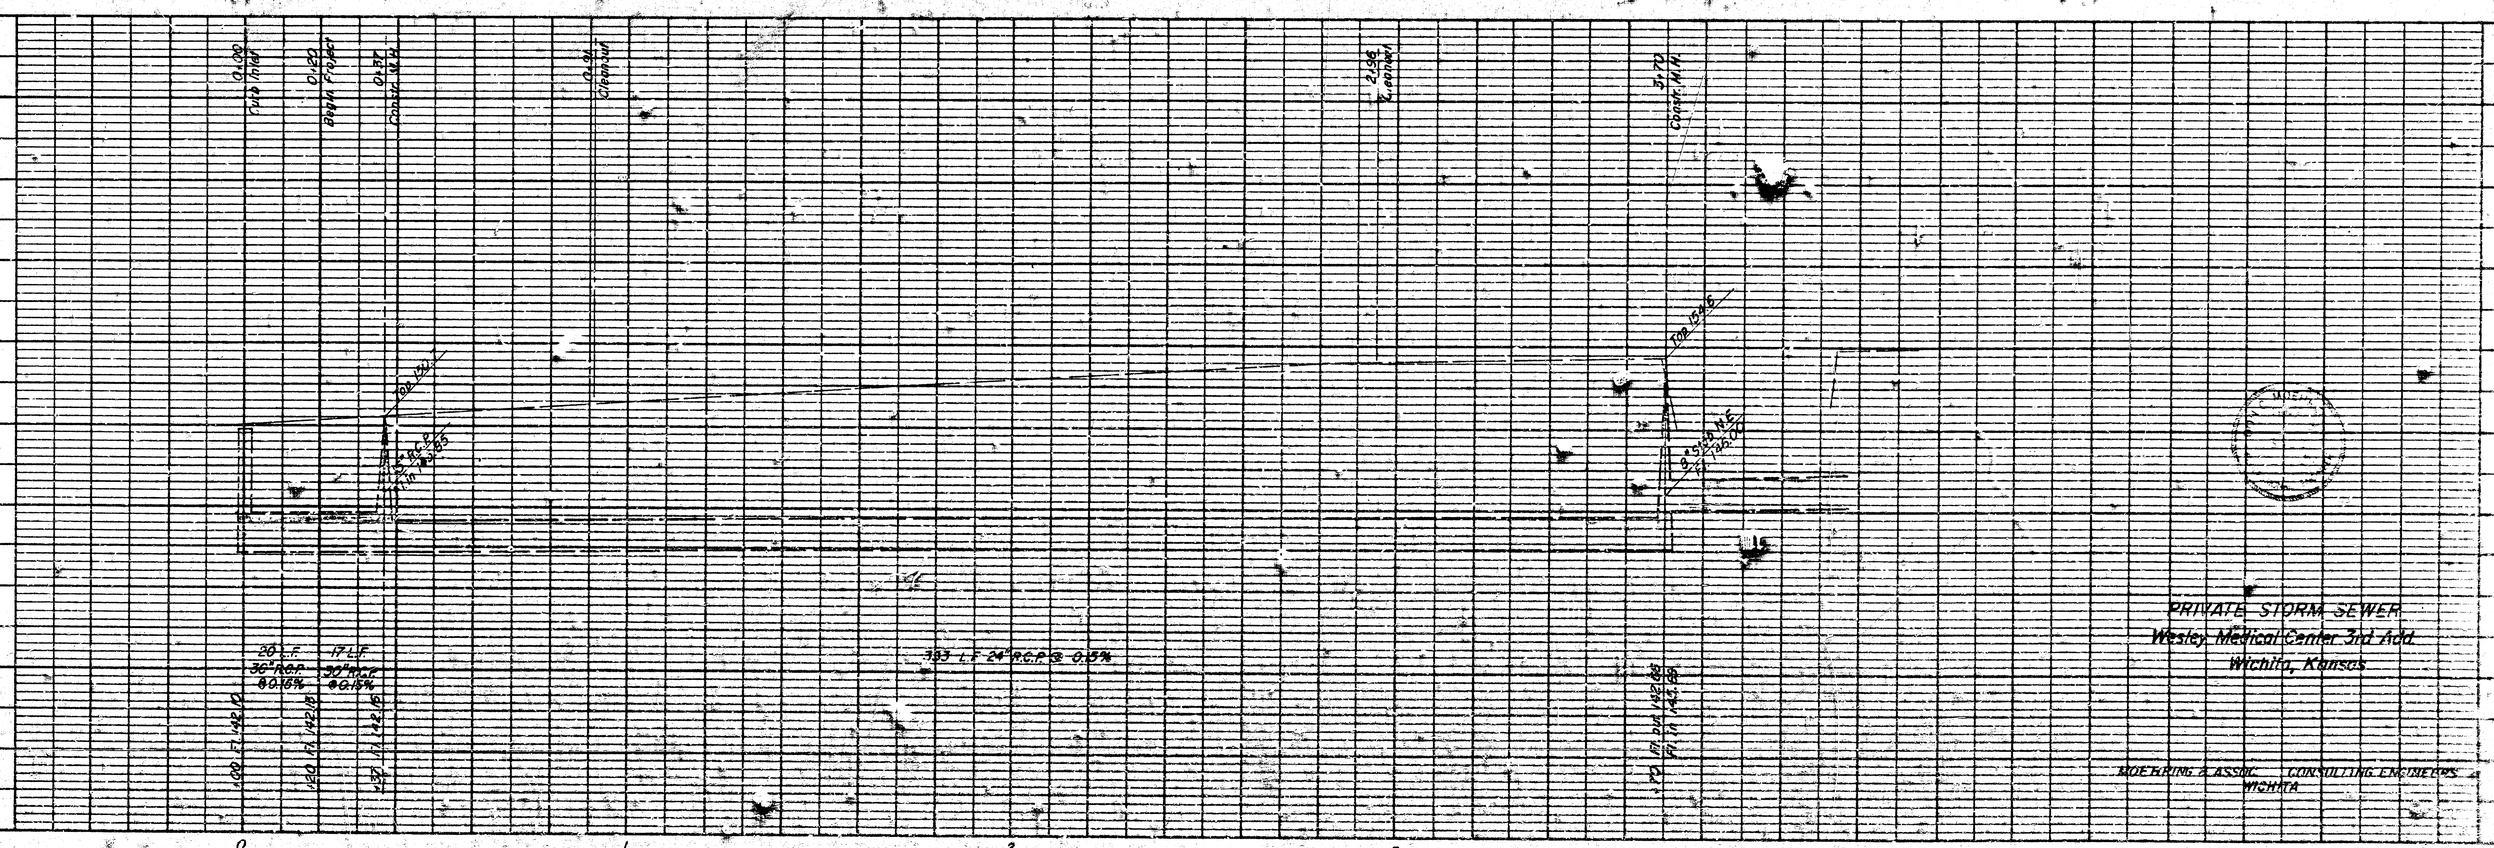

PRIVATE STORM SEWER
Wesley Medical Center 3rd Add.
Wichita, Kansas

MOERING & ASSOC. CONSULTING ENGINEERS
WICHITA

SHEET 1 of 4

PLATE 1—PLAN PROFILE 8. P. E. STANDARD
TELEDYNE POST, CHICAGO

CITY PROJECT No. 08K