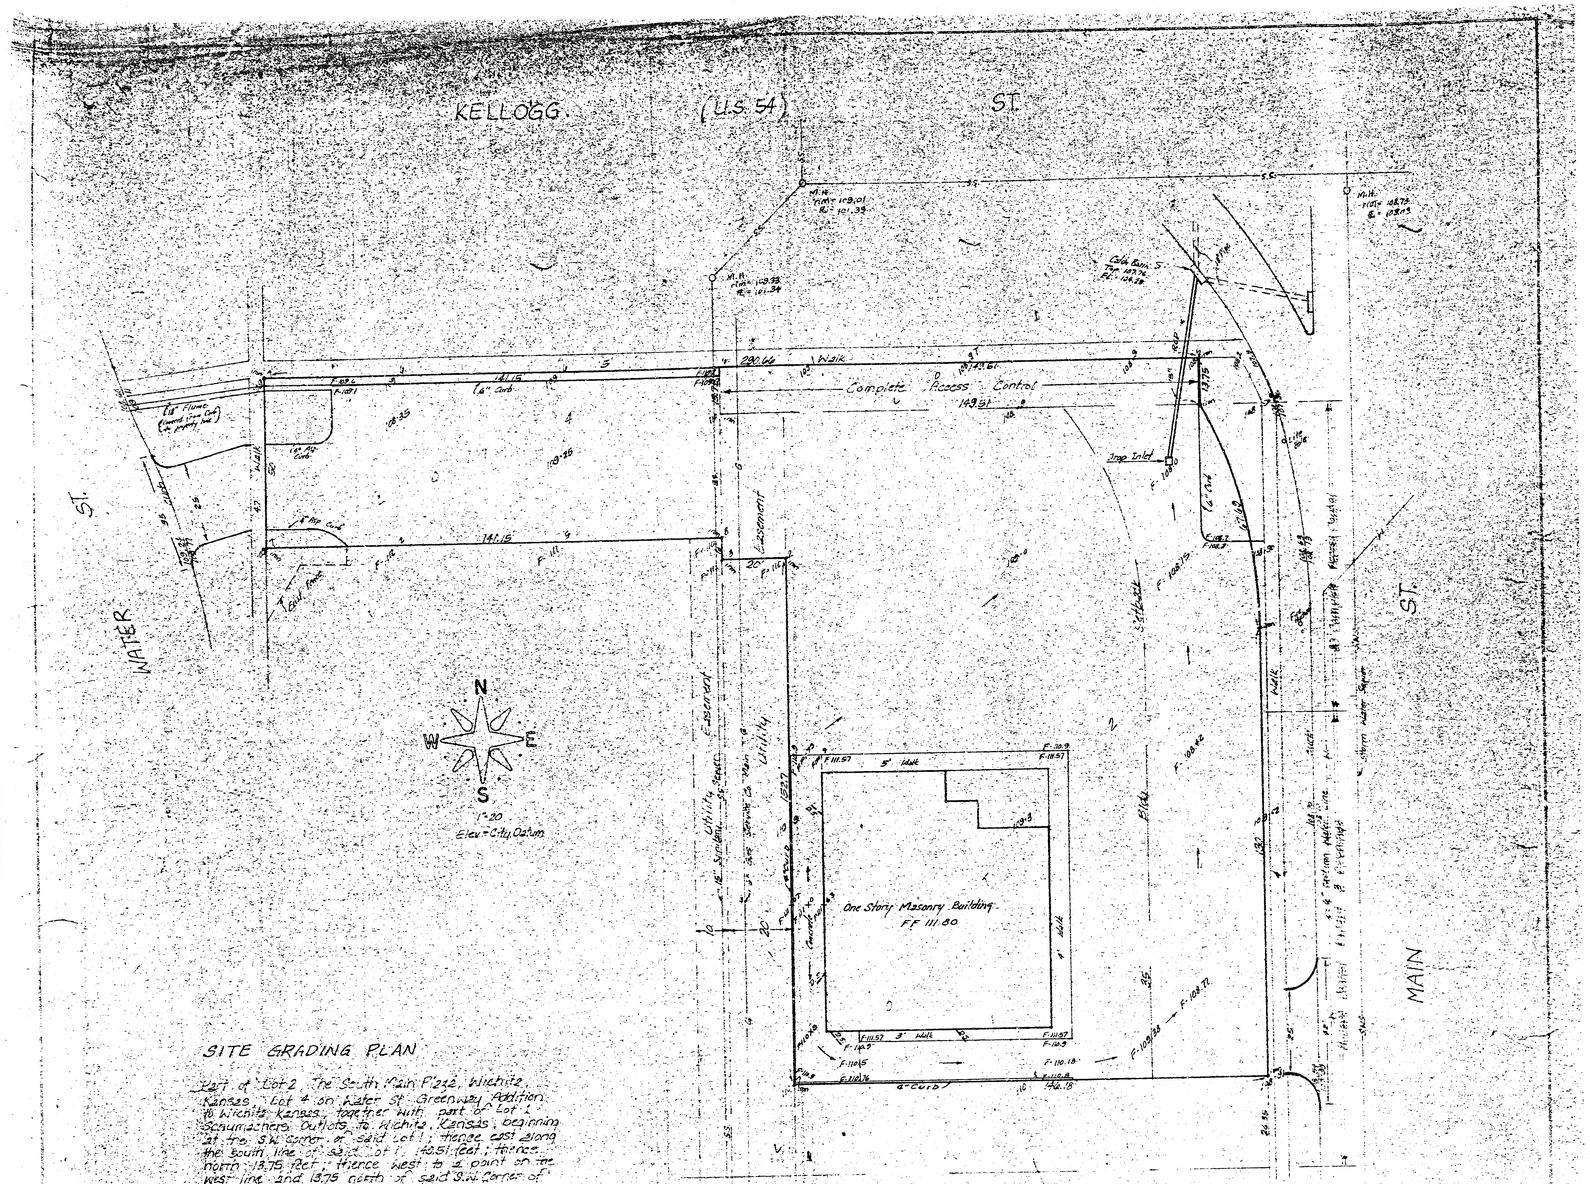

SITE GRADING PLAN

Part of Lot 2, The South Main Plaza, Wichita, Kansas, Lot 4 on Water St. Greenway Addition to Wichita, Kansas, together with part of Lot 1 Scrumgeoers Outlots to Wichita, Kansas, beginning at the S.W. corner of said Lot 1; thence east along the south line of said Lot 1, 149.51 feet; thence north 13.75 feet; thence west to a point on the west line and 13.75 north of said S.W. Corner of Lot 1; thence south along said west line, 13.75 feet to the place of beginning.

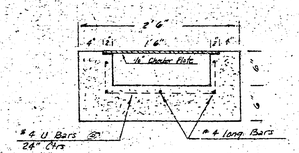

CONCRETE FLUME DETAIL

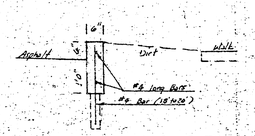

CONCRETE CURB DETAIL

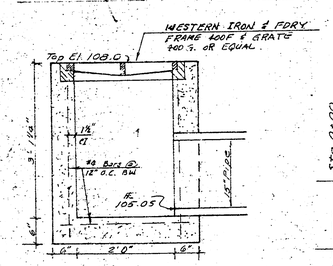

DROP INLET DETAILS 3/4" = 1'

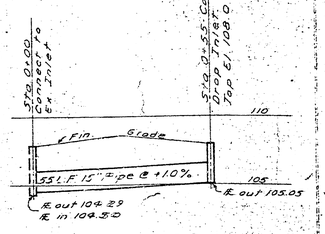

STORM SEWER PROFILE

Scale: Hor. 1" = 20'
Vert. 1" = 5'

Private SWS - serve Lot 2, The South Main Plaza Addition

CITY PROJ. NO. 468-76-245-80609-000-000-008

Revised 9-2-76
BRIGHTMEN Co. 8-23-76

CITY OF WICHITA

APPROVED: Approval does not [illegible] from any [illegible] deviations or for any [illegible] ordinances, laws, rules or regulations.

Date: 10/2/76

Engineering Div. [illegible]