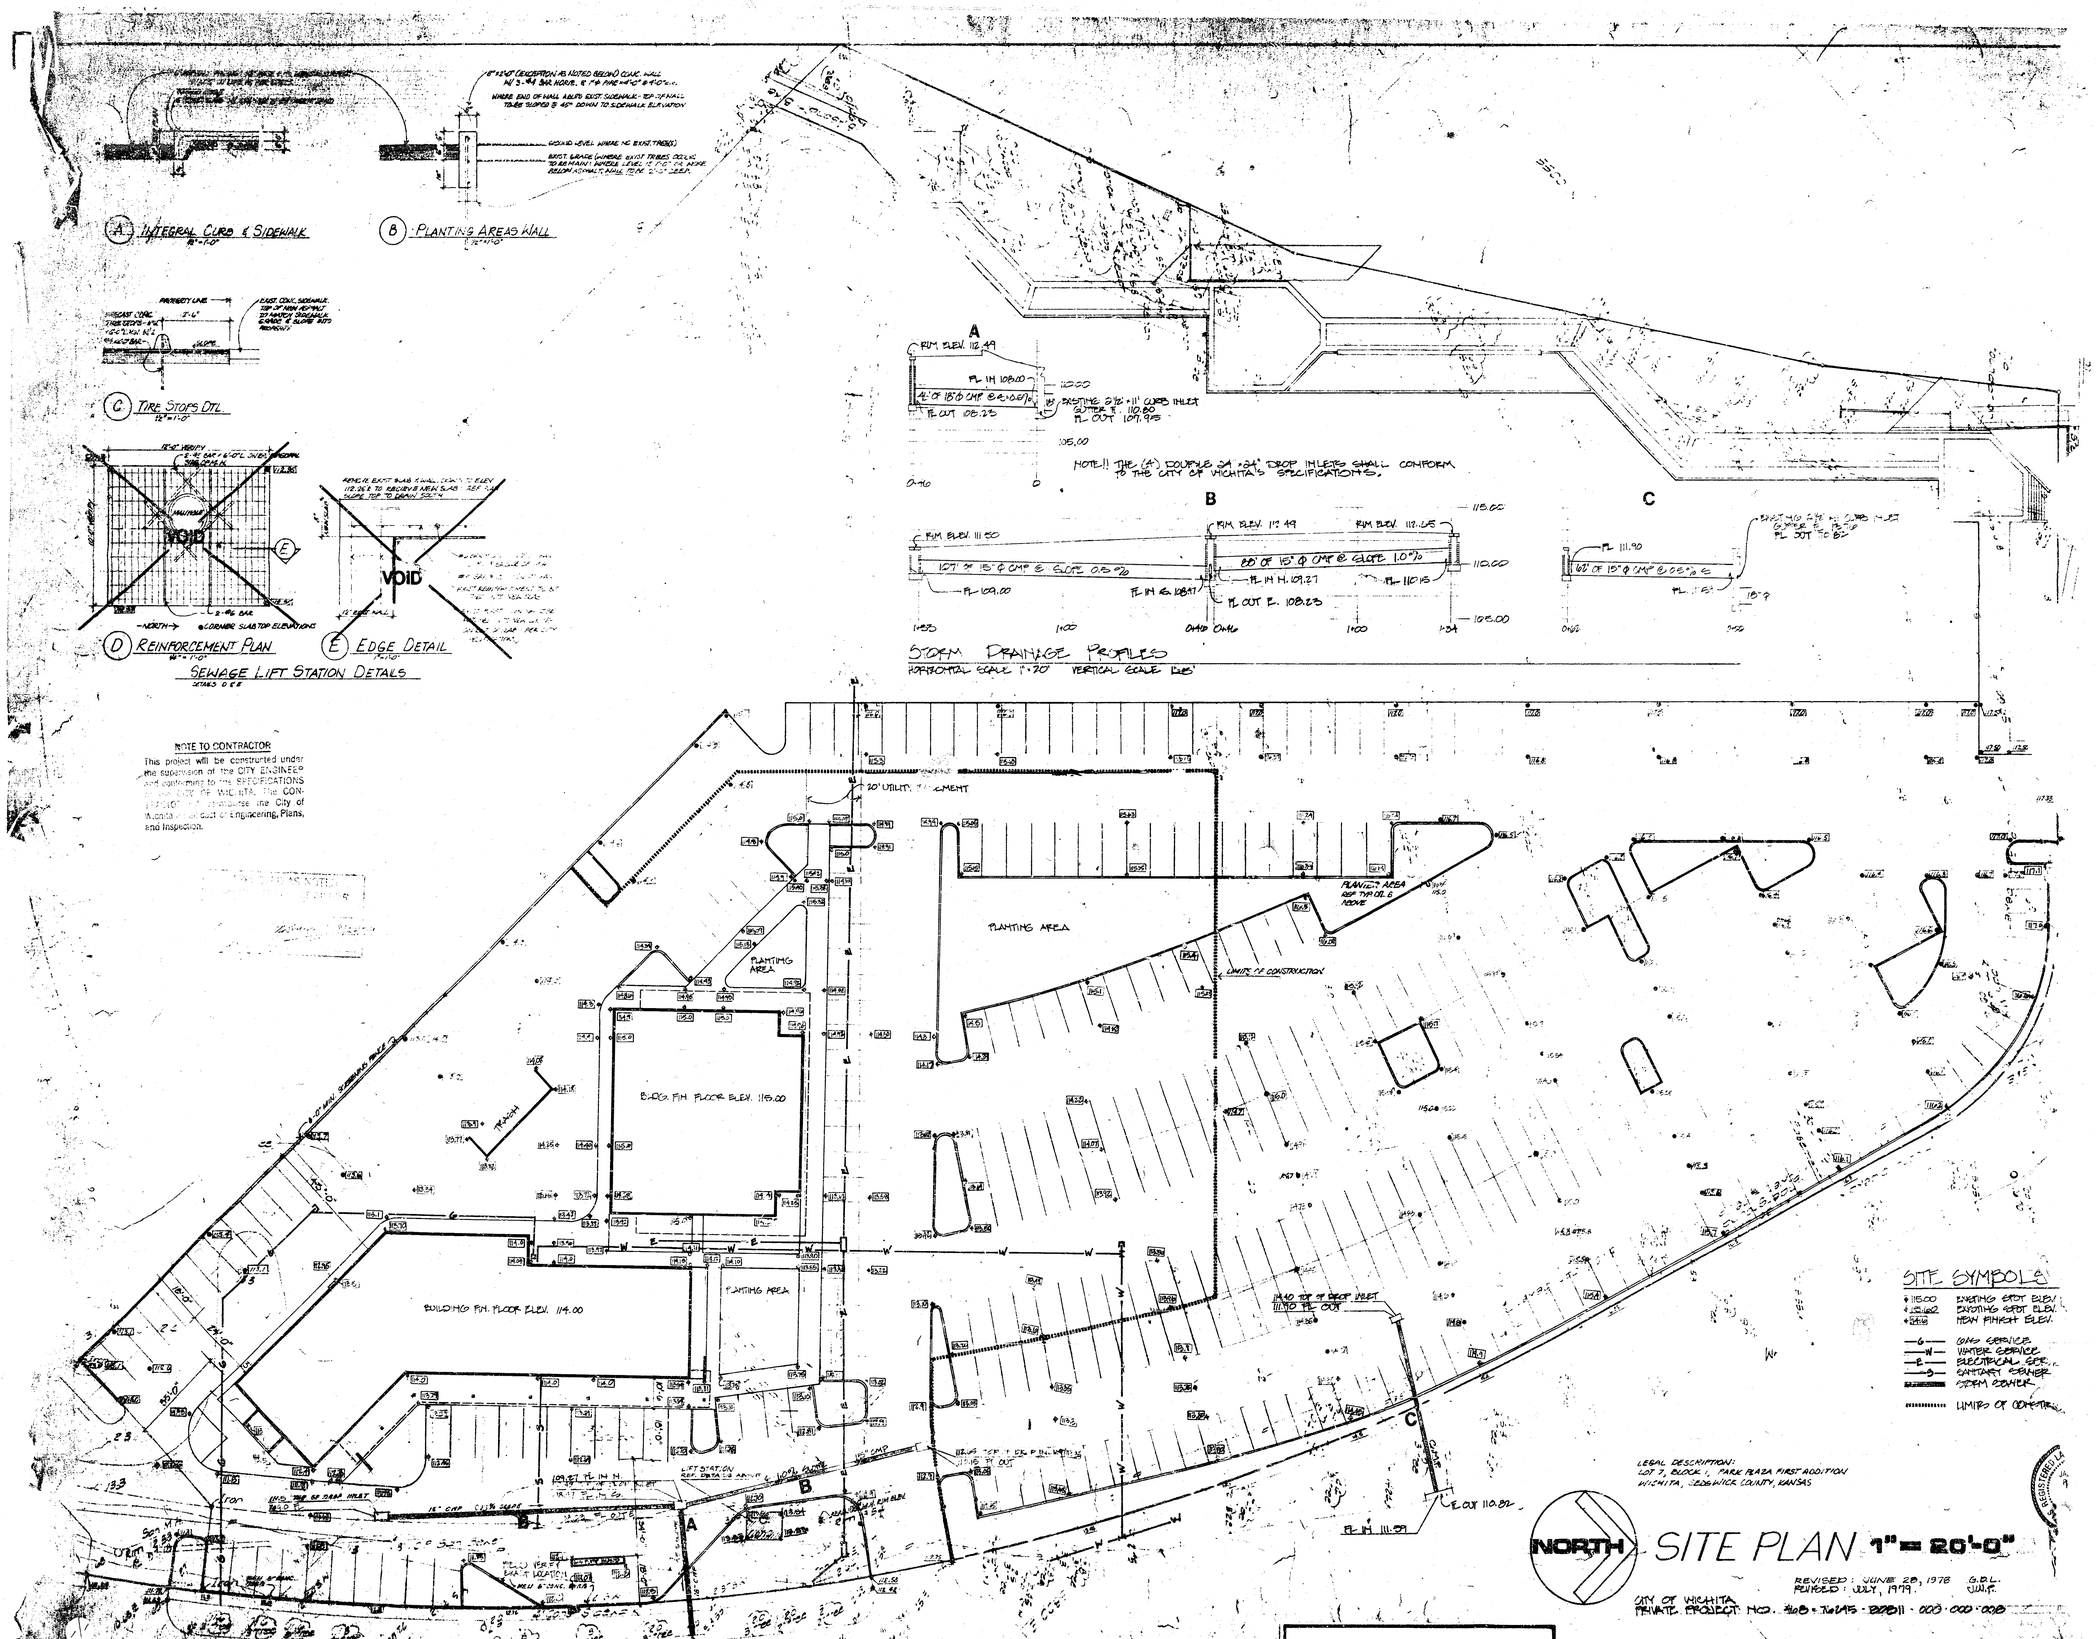
A INTEGRAL CURB & SIDEWALK
B PLANTING AREAS WALL
C TIRE STOPS DTL
D REINFORCEMENT PLAN
E EDGE DETAIL
SEWAGE LIFT STATION DETAILS
STORM DRAINAGE PROFILES
HORIZONTAL SCALE 1"=20' VERTICAL SCALE 1"=5'
NOTE!! THE (4) DOUBLE 24"x24" DROP INLETS SHALL CONFORM TO THE CITY OF WICHITA'S SPECIFICATIONS.
NOTE TO CONTRACTOR
This project will be constructed under the supervision of the CITY ENGINEER and conforming to the SPECIFICATIONS and DETAILS of WICHITA. The CONTRACTOR shall reimburse the City of Wichita for cost of Engineering, Plans, and Inspection.
PLANTING AREA
BLDG. FIN. FLOOR ELEV. 114.00
TRASH
LIMITS OF CONSTRUCTION
SITE SYMBOLS
EXISTING SPOT ELEV.
PROPOSED SPOT ELEV.
MEAN FINISH ELEV.
GAS SERVICE
WATER SERVICE
ELECTRICAL SER.
SANITARY SEWER
STORM SEWER
LIMITS OF CONSTRUCTION
LEGAL DESCRIPTION:
LOT 7, BLOCK 1, PARK PLAZA FIRST ADDITION
WICHITA, SEDGWICK COUNTY, KANSAS
NORTH
SITE PLAN 1"= 20'-0"
REVISED: JUNE 28, 1978 G.D.L.
REVISED: JULY, 1979 J.W.F.
CITY OF WICHITA
PRIVATE PROJECT NO. 468-76645-222811-000-000-008