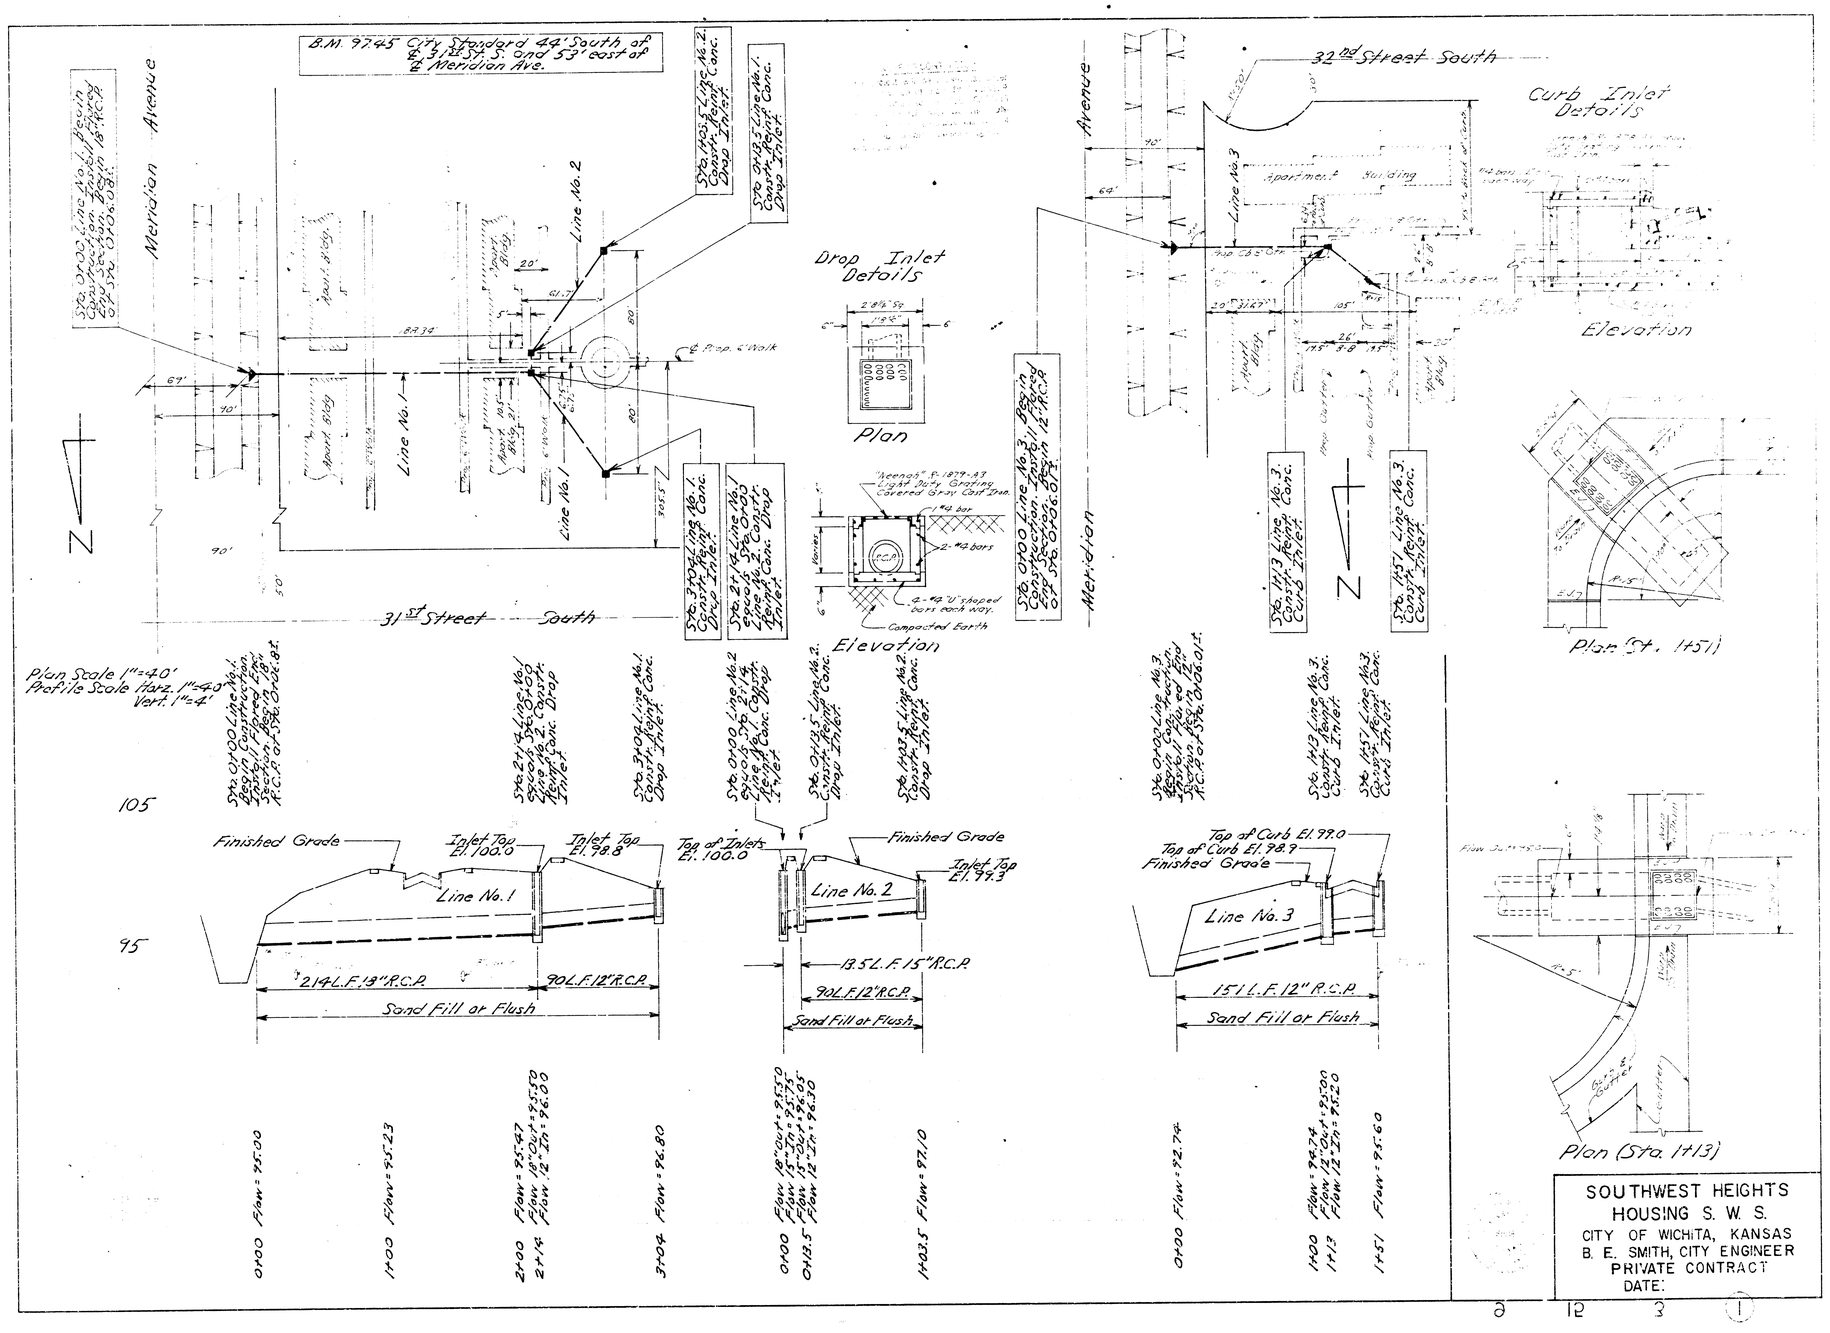
B.M. 97.45 City Standard 44' South of ℄ 31st St. S. and 53' east of ℄ Meridian Ave.
Meridian Avenue
31st Street South
32nd Street South
Line No. 1
Line No. 2
Line No. 3
Drop Inlet Details
Plan
Elevation
Curb Inlet Details
Elevation
Plan (Sta. 1+51)
Plan Scale 1"=40'
Profile Scale Horz. 1"=40'
Vert. 1"=4'
105
95
Finished Grade
Inlet Top El. 100.0
Inlet Top El. 98.8
Top of Inlets El. 100.0
Inlet Top El. 97.3
Top of Curb El. 99.0
Top of Curb El. 98.7
214 L.F. 18" R.C.P.
90 L.F. 12" R.C.P.
Sand Fill at Flush
13.5 L.F. 15" R.C.P.
151 L.F. 12" R.C.P.
Plan (Sta. 1+13)
SOUTHWEST HEIGHTS
HOUSING S. W. S.
CITY OF WICHITA, KANSAS
B. E. SMITH, CITY ENGINEER
PRIVATE CONTRACT
DATE: