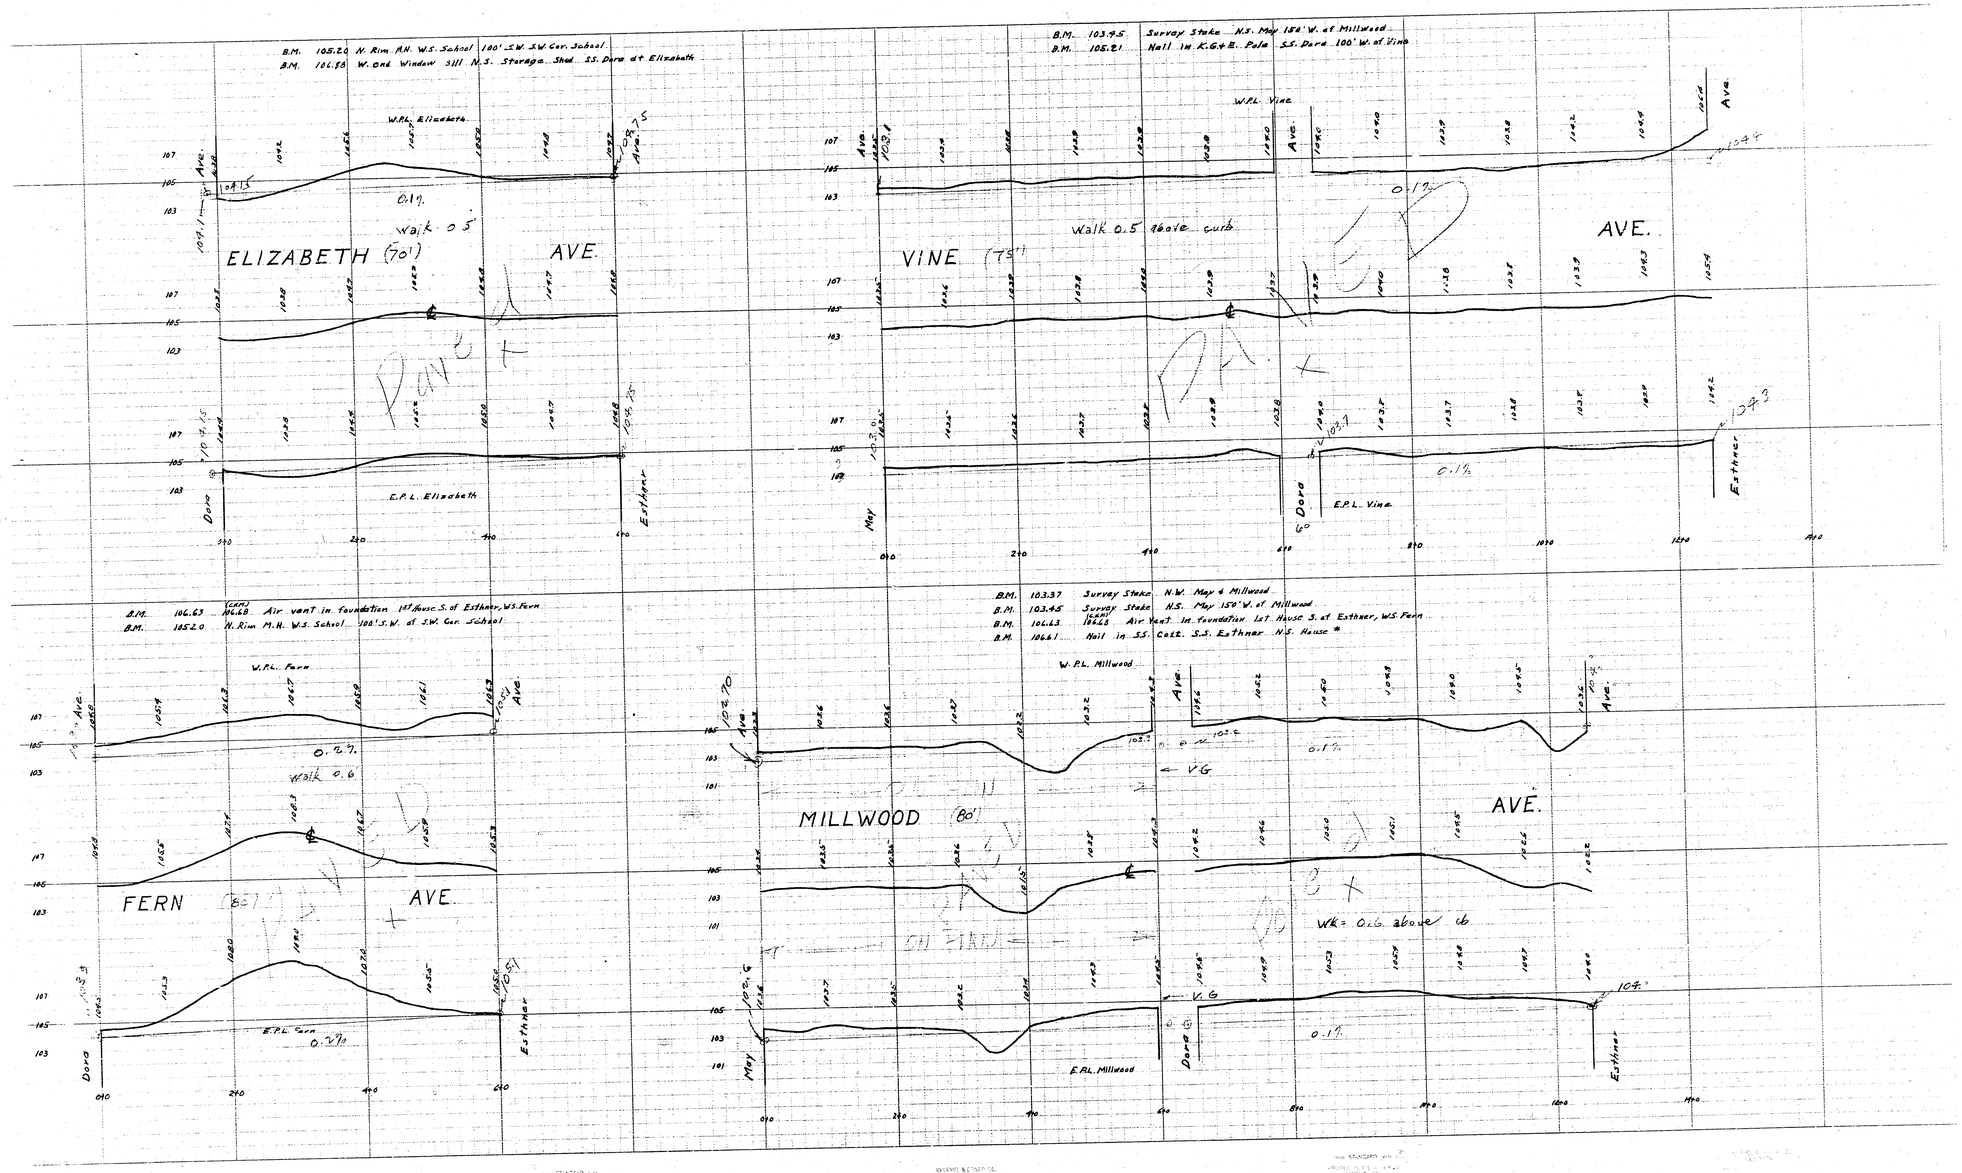
B.M. 105.20 N. Rim M.H. W.S. School 100' S.W. S.W. Cor. School
B.M. 105.58 W. end Window Sill N.S. Storage Shed S.S. Dora at Elizabeth
W.P.L. Elizabeth
ELIZABETH (70')
AVE.
Walk 0.5'
0.1%
E.P.L. Elizabeth
Dora
Esther
B.M. 103.95 Survey Stake N.S. May 158' W. of Millwood
B.M. 105.21 Nail in K.G.&E. Pole S.S. Dora 100' W. of Vine
W.P.L. Vine
VINE (75')
Walk 0.5 above curb
E.P.L. Vine
May
B.M. 106.63 (CAN) 106.68 Air vent in foundation 1st House S. of Esther, W.S. Fern
B.M. 105.20 N. Rim M.H. W.S. School 100' S.W. of S.W. Cor. School
W.P.L. Fern
FERN (80')
Walk 0.6
E.P.L. Fern
B.M. 103.37 Survey Stake N.W. May & Millwood
B.M. 103.45 Survey Stake N.S. May 158' W. of Millwood
B.M. 106.63 (CAN) 106.68 Air Vent in foundation 1st House S. of Esther, W.S. Fern
B.M. 106.61 Nail in S.S. Cott. S.S. Esther N.S. House *
W.P.L. Millwood
MILLWOOD (80')
Walk 0.6 above curb
E.P.L. Millwood

5-9