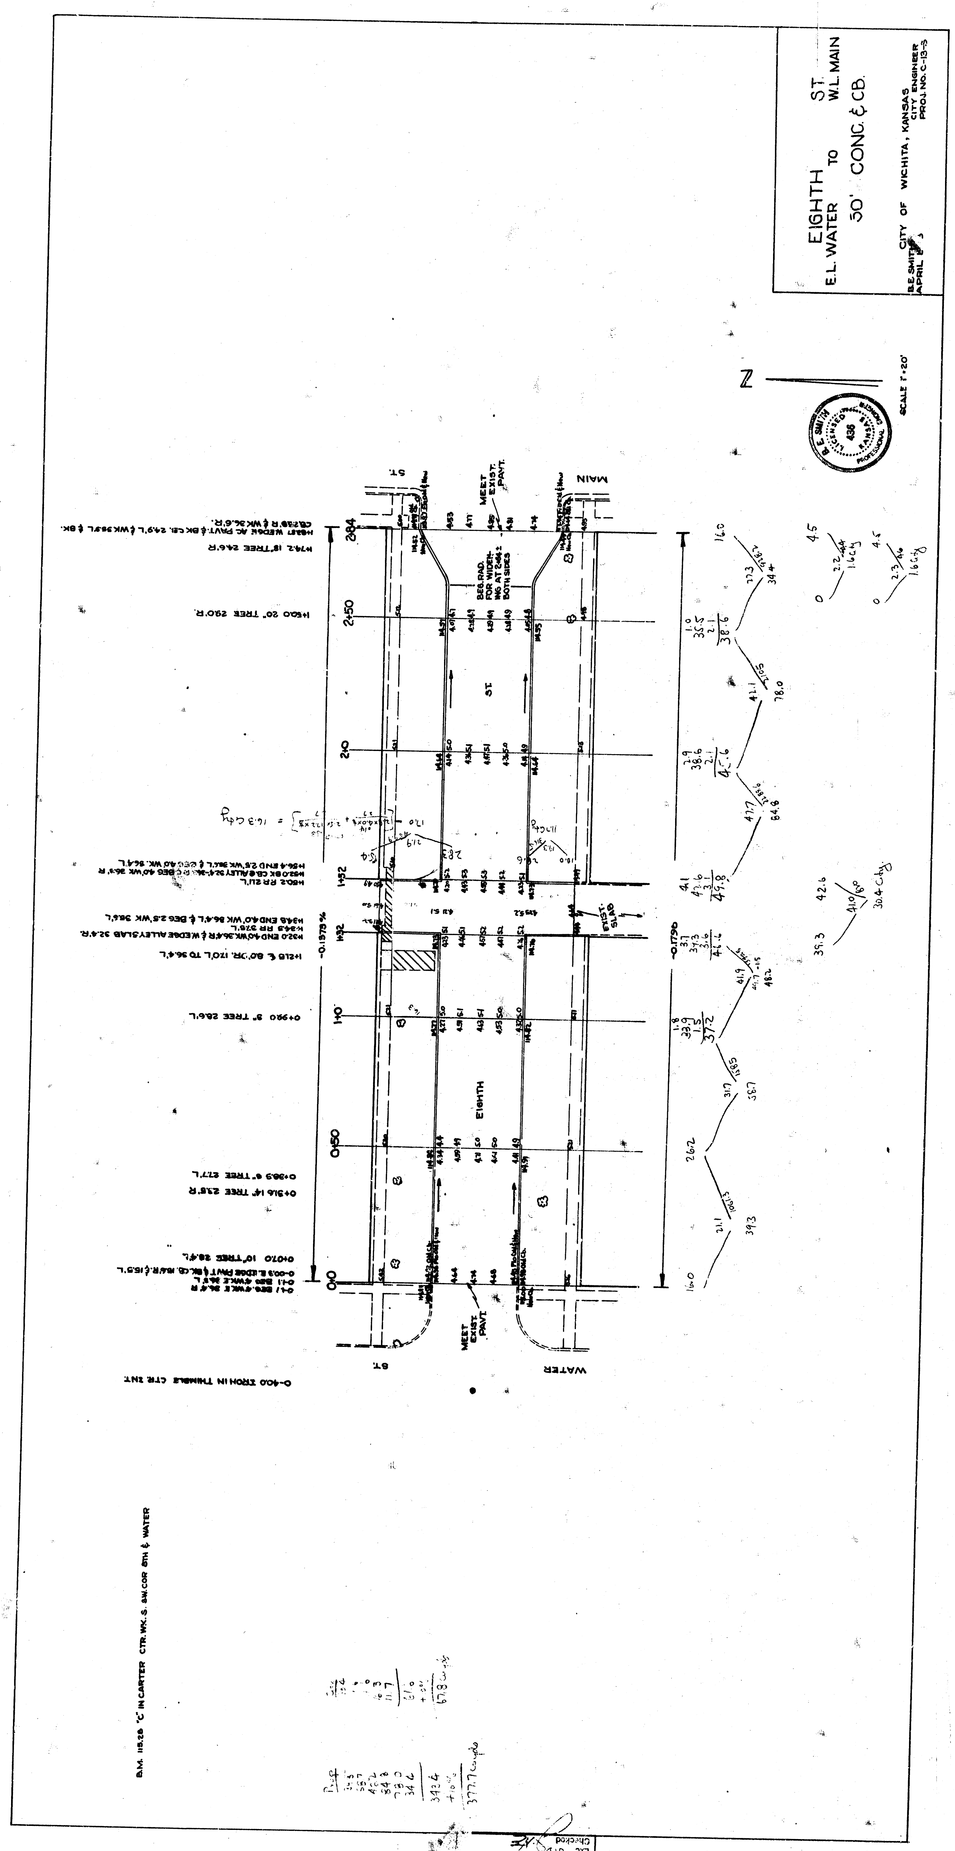
EIGHTH ST.
E.L. WATER TO W.L. MAIN
50' CONC. & CB.
CITY OF WICHITA, KANSAS
CITY ENGINEER
PROJ. NO. C-1575
B.E. SMITH
APRIL 3
SCALE 1"=20'
N
EIGHTH
ST
WATER
MAIN
MEET EXIST. PAVT.
SER. RND. FOR WATER-ING AT SAME BOTH SIDES
B.M. 1152.6 "C" IN CARTER CTR. WK. S. SW. COR. 8th & WATER
0-400 IRON IN THIMBLE CTR. INT.
0+950 8" TREE 266'L
0+316 16" TREE 278'R
0+369 8" TREE 277'L
0+070 10" TREE 38.4'L
1+42
2+50
2+84
Survey No.
Plan No.
Checked