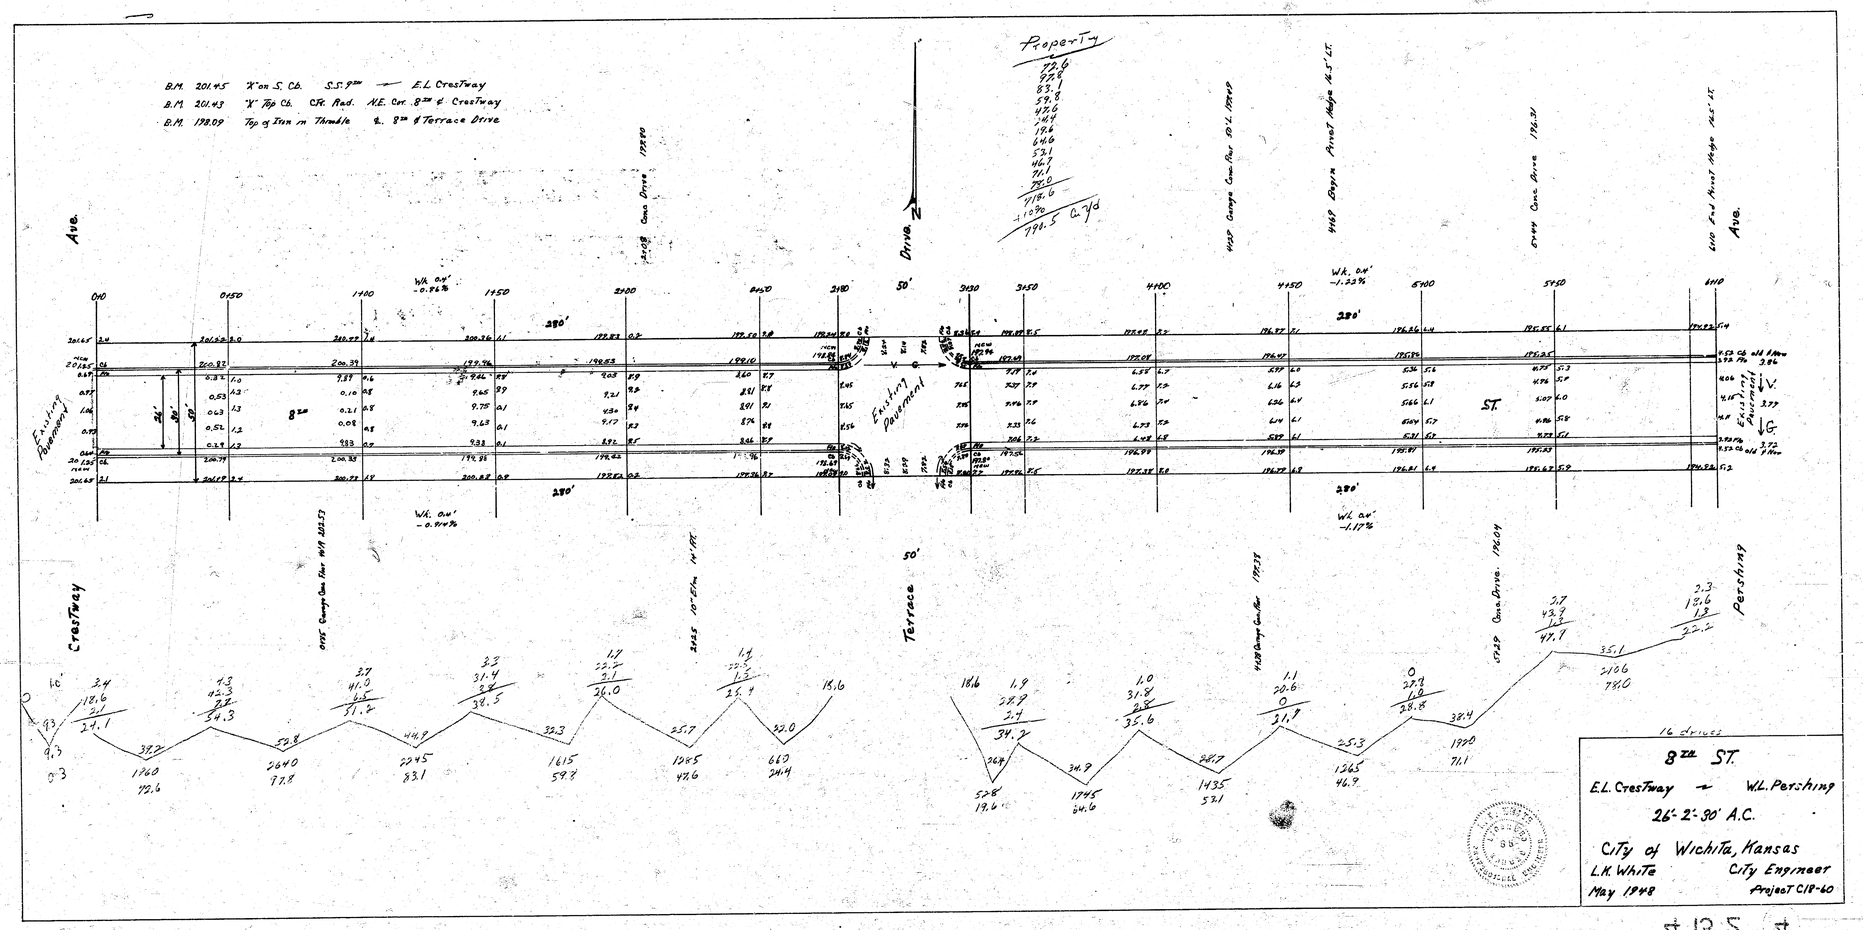
B.M. 201.45 "X" on S. Cb. S.S. 9th — E.L. Crestway
B.M. 201.43 "X" Top Cb. Cfr. Rad. N.E. Cor. 8th & Crestway
B.M. 198.09 Top of Iron in Thimble ℄ 8th & Terrace Drive
Property
Ave.
Drive
Crestway
Terrace
Pershing
Existing Pavement
8th
ST.
280'
50'
16 drives
8th ST.
E.L. Crestway — W.L. Pershing
26'-2'-30' A.C.
City of Wichita, Kansas
L.K. White City Engineer
May 1948 Project C18-60