BK. 20

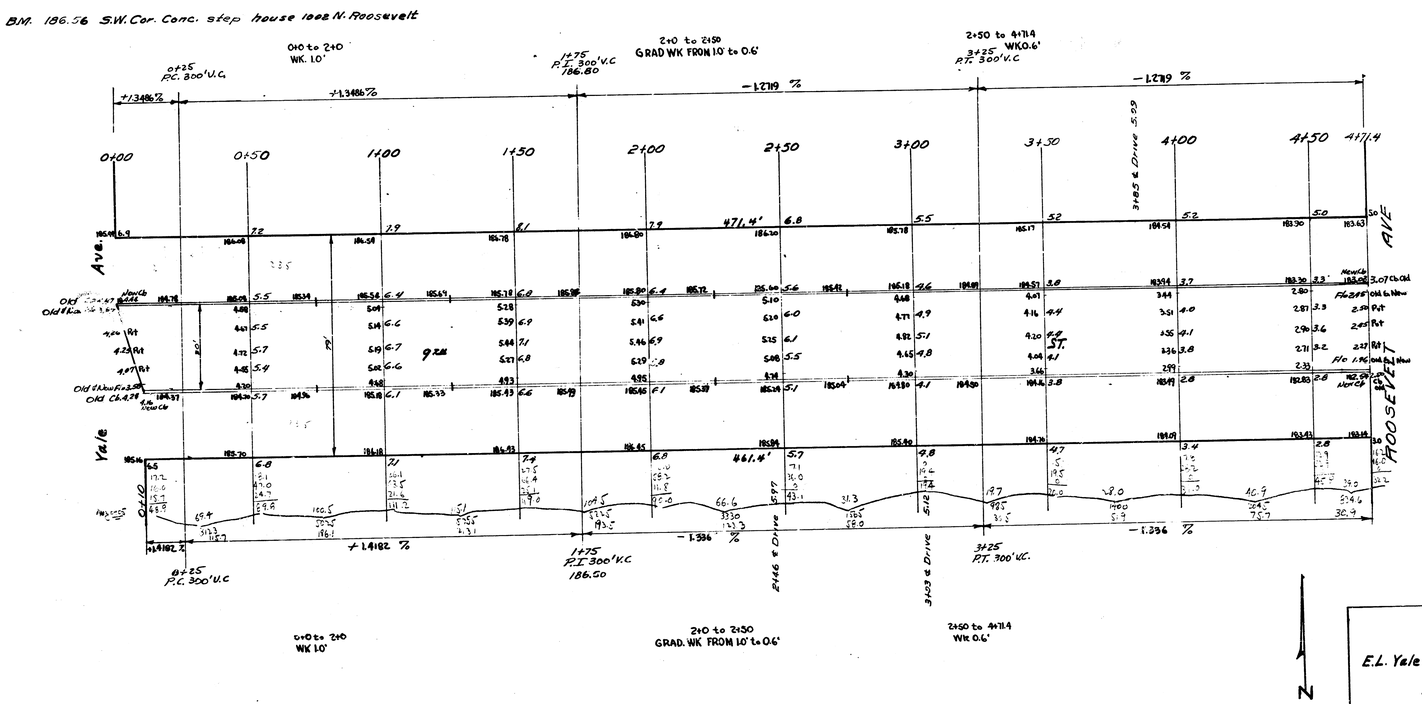

9TH ST.

E.L. Yale W.L. Roosevelt

30' Conc.^t Cb.

City of Wichita, Kansas

L.K. White City Engineer

January 1948 Project C17-160