B.M. 123.82 N.E. Cor. Conc. Porch House 3501 W 9th.
B.M. 121.70 "X" in Rebar Bend Radius N.E. Cor 10th & High
B.M. 125.74 R.R. Spk. N face P.P. S.W. Cor. 10th & Gow

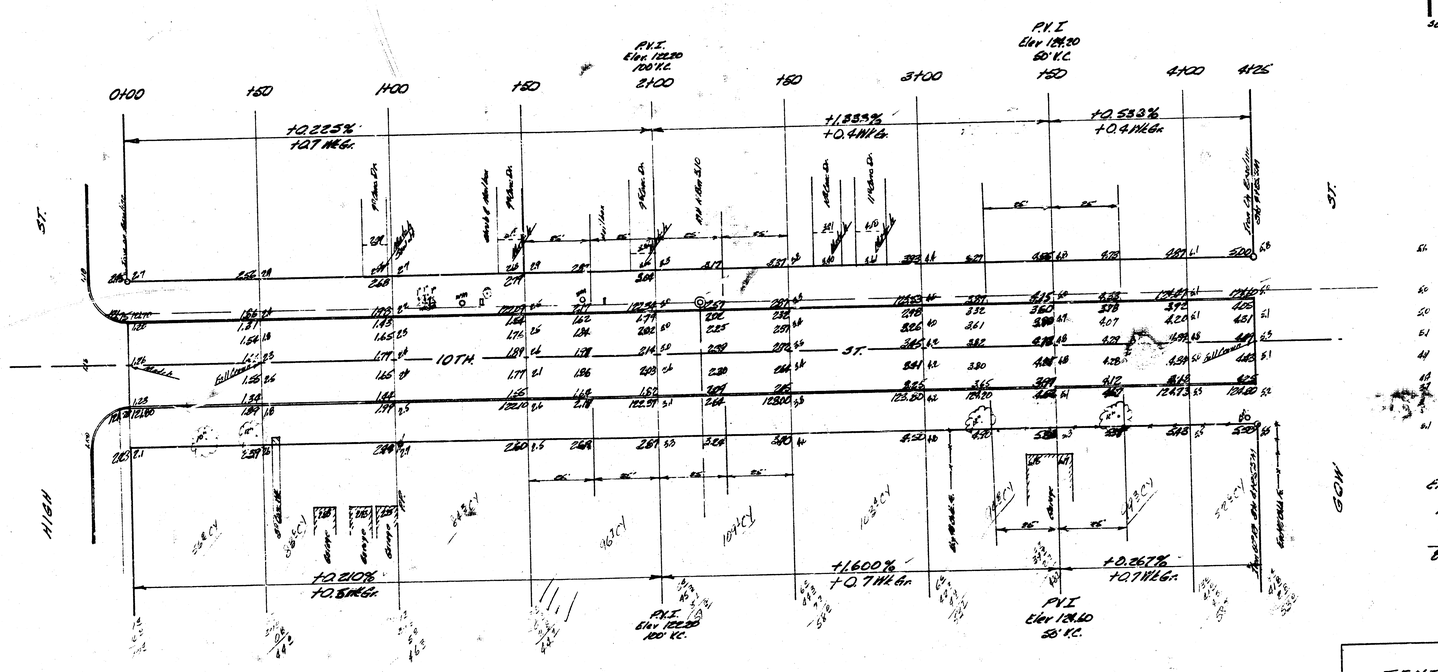

TENTH ST.
EL. HIGH TO WL. GOW
30' CONC. & CB.

City of Wichita, Kansas
B.E. Smith City Engineer
Date MAR. 1965 Proj. No C15-65