21-230 Cont.

B.M. Elev. 119.16 Std. N.E. Cor. 17th & Arkansas
B.M. Elev. 122.29 Win Horst S.E. Cor. 17th & Jackson

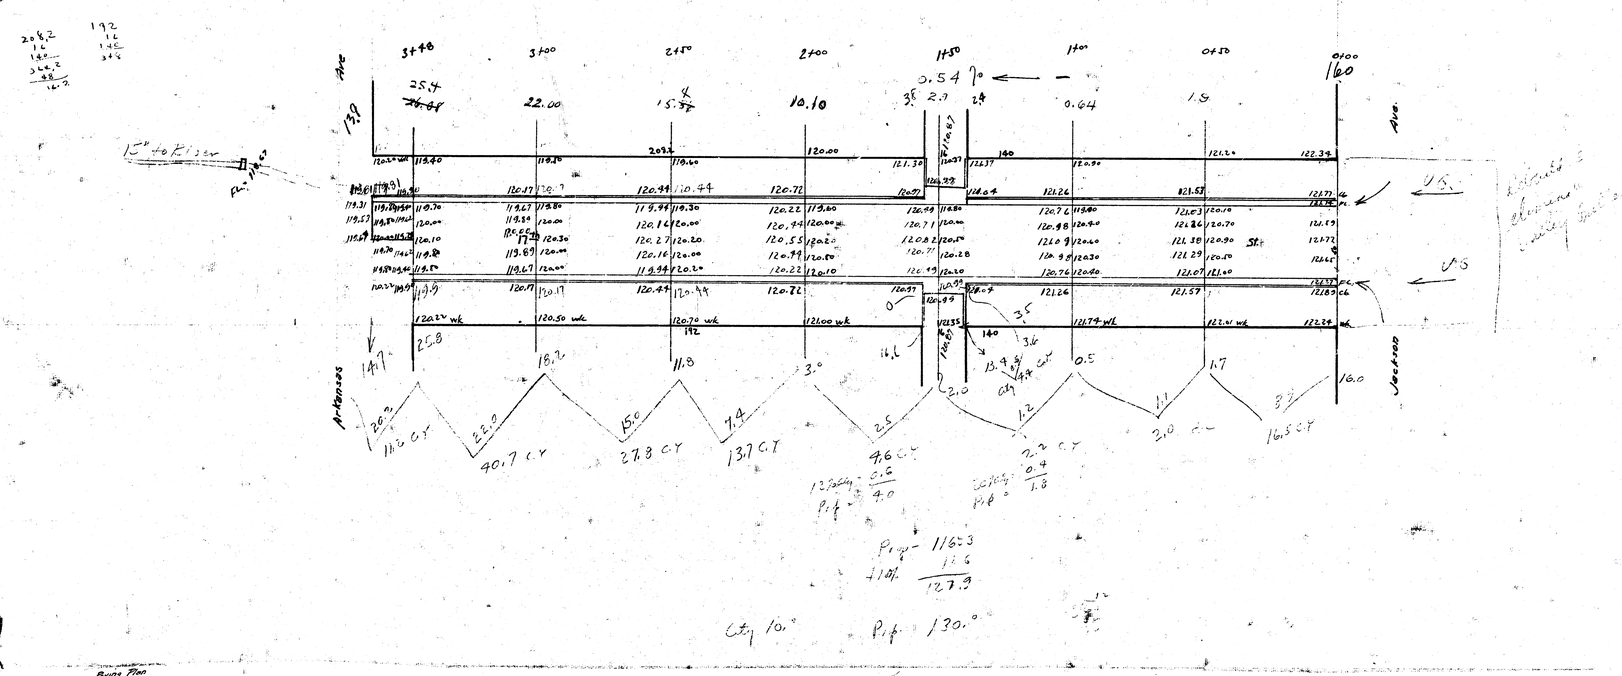


Army Plan
1939
17th St.
E. Arkansas
to
W. Jackson