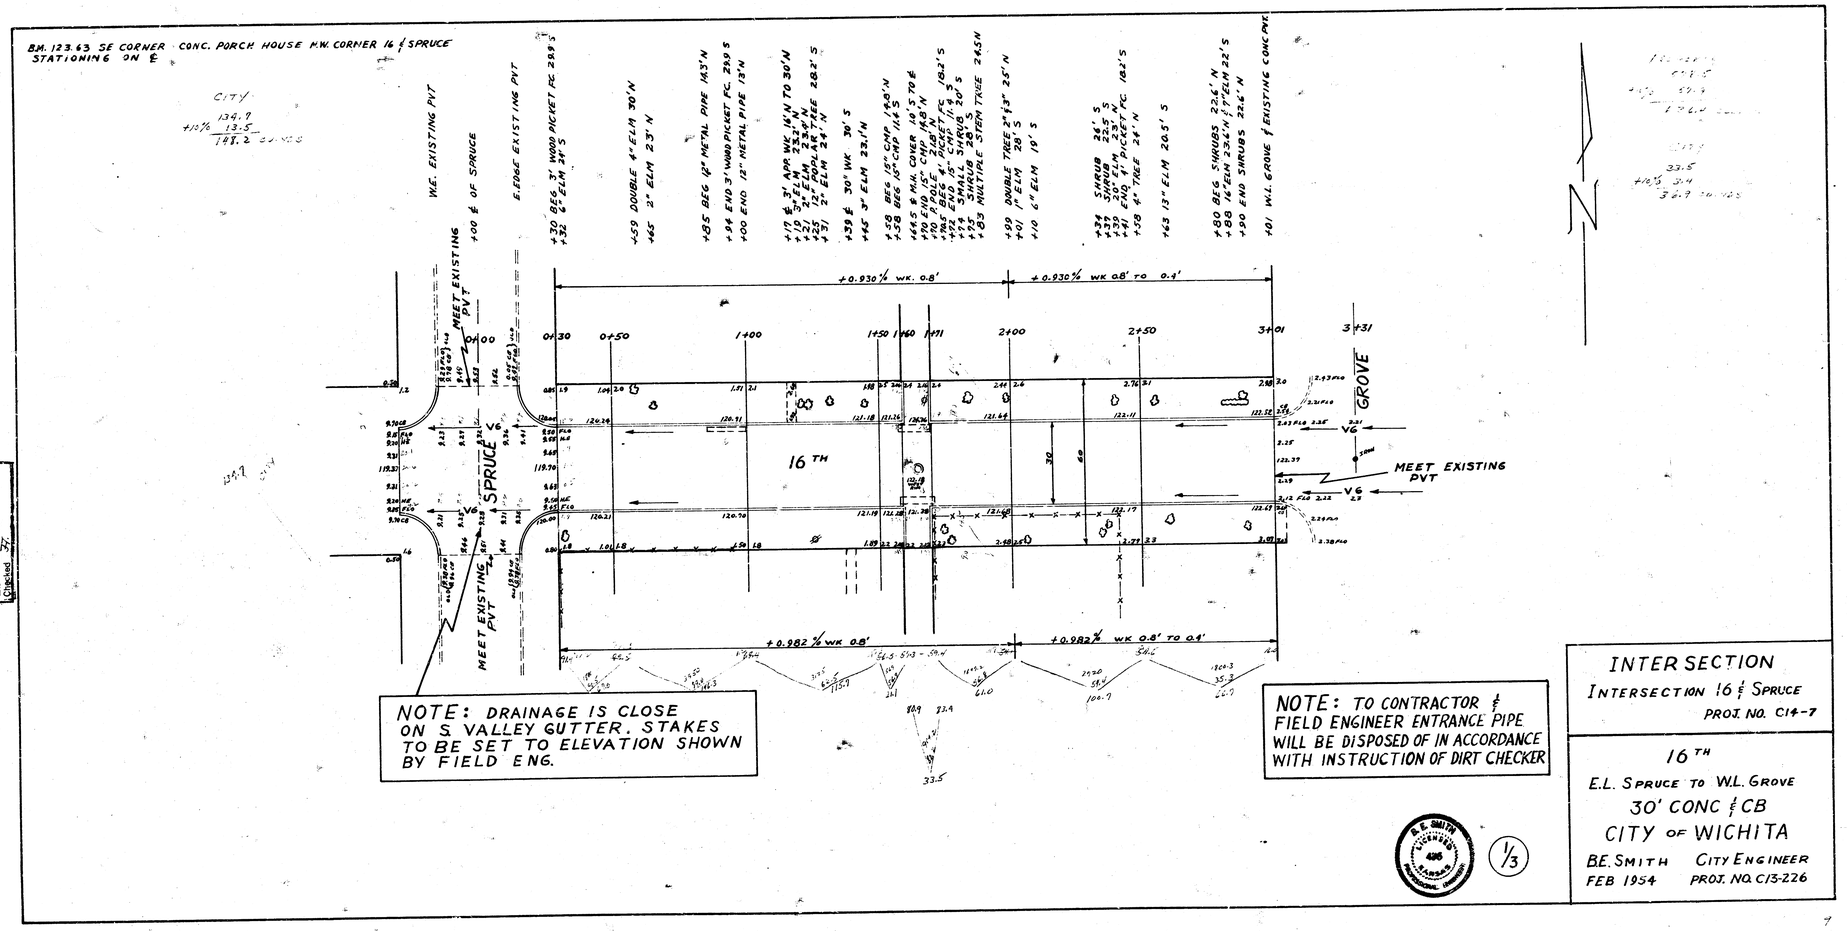

INTERSECTION

INTERSECTION 16 & SPRUCE

PROJ. NO. C14-7

16TH

E.L. SPRUCE TO W.L. GROVE

30' CONC & CB

CITY OF WICHITA

B.E. SMITH — CITY ENGINEER

FEB 1954 — PROJ. NO. C13-226