25TH

W.L. PORTER TO W.L. ARKANSAS

PROJ. NO. C12-296
C13-134
C13-135

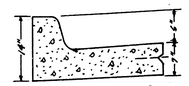

NON STANDARD COMB CB & GTR.
No Scale

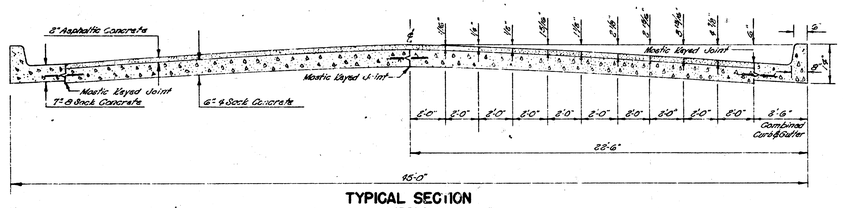

TYPICAL SECTION
NOT TO SCALE

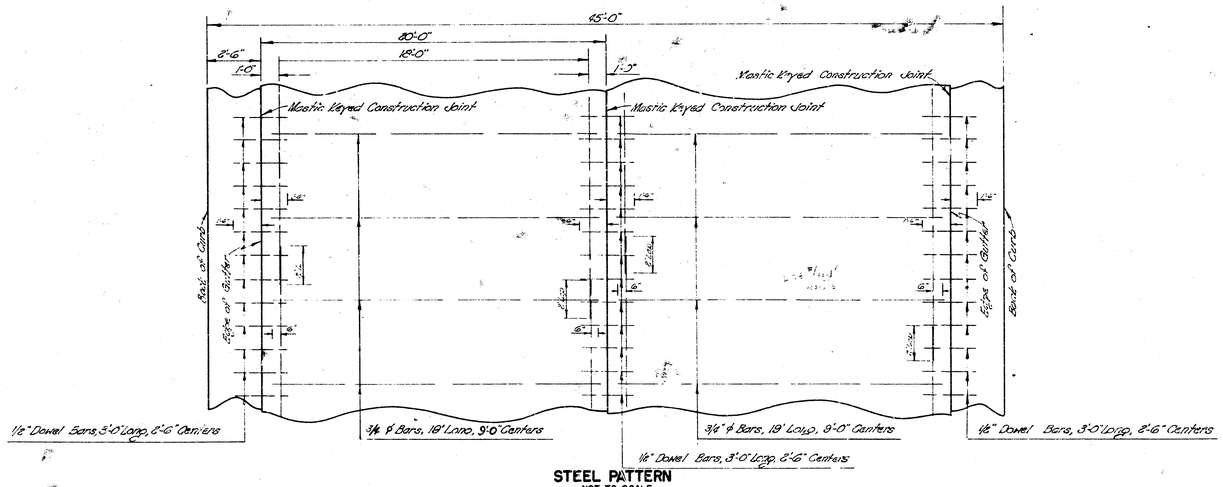

STEEL PATTERN
NOT TO SCALE
USE 3/4" ϕ BARS EXCEPT WHERE NOTED

1/14

Survey
Plan
Exc
Checked
Bk

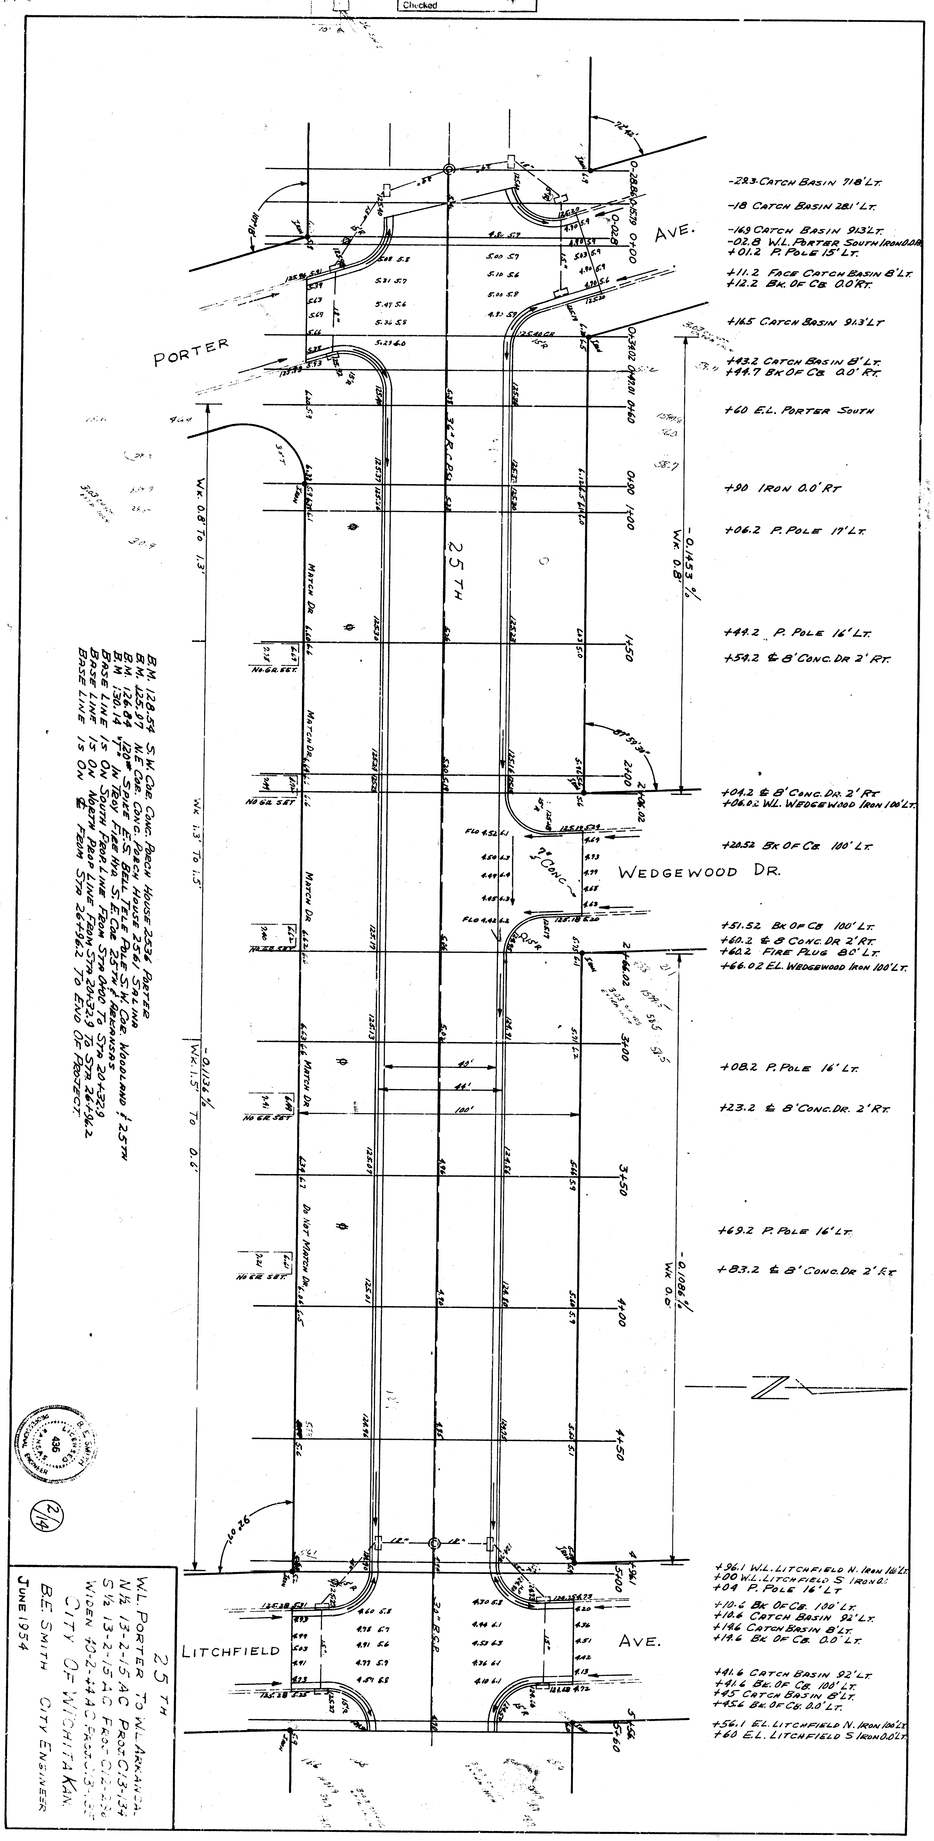

25TH
W.L. PORTER TO W.L. ARKANSAS
N½ 13-2-15 AC PROP. C/13-134
S½ 13-2-15 AC PROP. C/13-135
WIDEN 10-2-44 AC PROP. C/13-136
CITY OF WICHITA KAN.
B.E. SMITH CITY ENGINEER
JUNE 1954

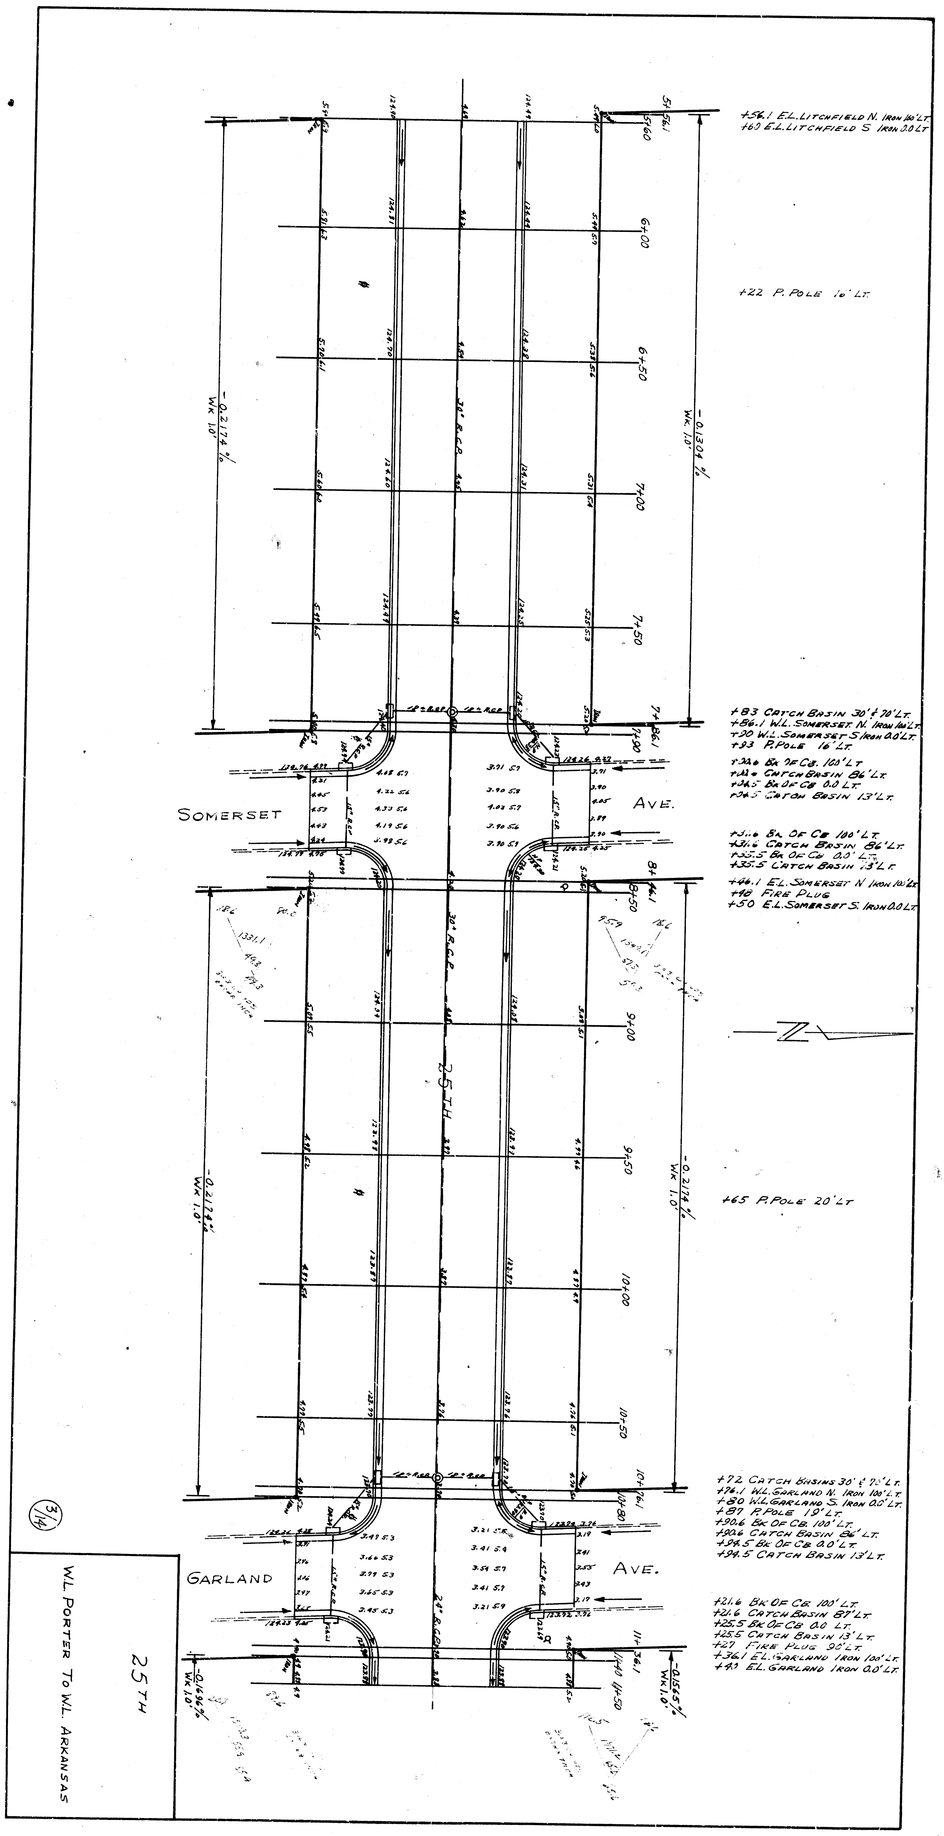
+56.1 EL. LITCHFIELD N. IRON 16' LT.
+60 EL. LITCHFIELD S. IRON 0.0 LT.
+22 P. POLE 16' LT.
+83 CATCH BASIN 30' & 70' LT.
+86.1 W.L. SOMERSET N. IRON 16' LT.
+90 W.L. SOMERSET S. IRON 0.0 LT.
+93 P. POLE 16' LT.
+33.6 BK OF CB. 10.0' LT.
+33.6 CATCH BASIN 86' LT.
+34.5 BK OF CB 0.0 LT.
+34.5 CATCH BASIN 13' LT.
+35.6 BK OF CB 10.0' LT.
+35.6 CATCH BASIN 86' LT.
+35.5 BK OF CB 0.0' LT.
+35.5 CATCH BASIN 13' LT.
+46.1 EL. SOMERSET N. IRON 16' LT.
+48 FIRE PLUG
+50 EL. SOMERSET S. IRON 0.0 LT.
SOMERSET
AVE.
25TH
+65 P. POLE 20' LT.
+72 CATCH BASINS 30' & 70' LT.
+76.1 W.L. GARLAND N. IRON 100' LT.
+80 W.L. GARLAND S. IRON 0.0' LT.
+87 P. POLE 13' LT.
+90.6 BK OF CB 100' LT.
+90.6 CATCH BASIN 86' LT.
+94.5 BK OF CB 0.0' LT.
+94.5 CATCH BASIN 13' LT.
+21.6 BK OF CB 100' LT.
+21.6 CATCH BASIN 87' LT.
+25.5 BK OF CB 0.0 LT.
+25.5 CATCH BASIN 13' LT.
+27 FIRE PLUG 30' LT.
+36.1 EL. GARLAND IRON 100' LT.
+43 EL. GARLAND IRON 0.0' LT.
GARLAND
AVE.
25TH
W.L. PORTER TO W.L. ARKANSAS
3/14

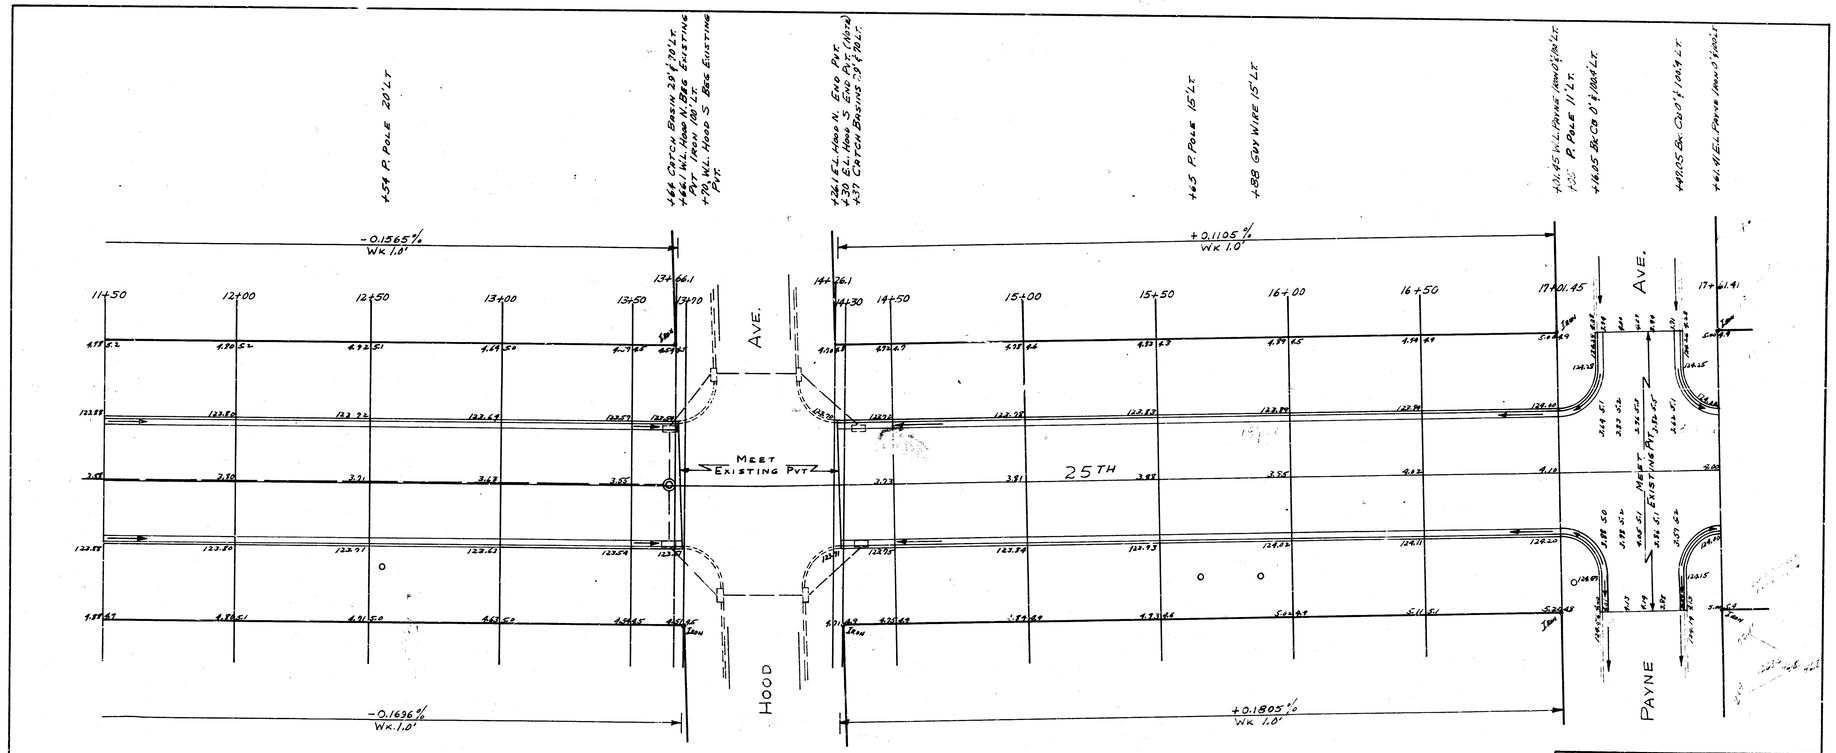

NOTE: IRON ON S.E. CORNER OF HOOD IS 0.9' NORTH OF IRON ON S.W. CORNER HOOD STATIONING ℄ BASE LINE BEG. AT STA. 14+30 IS ON S.P.L. 0.9' N. OF IRON ON S.W. COR. OF HOOD.

4/14

25TH

W.L. PORTER TO W.L. ARKANSAS

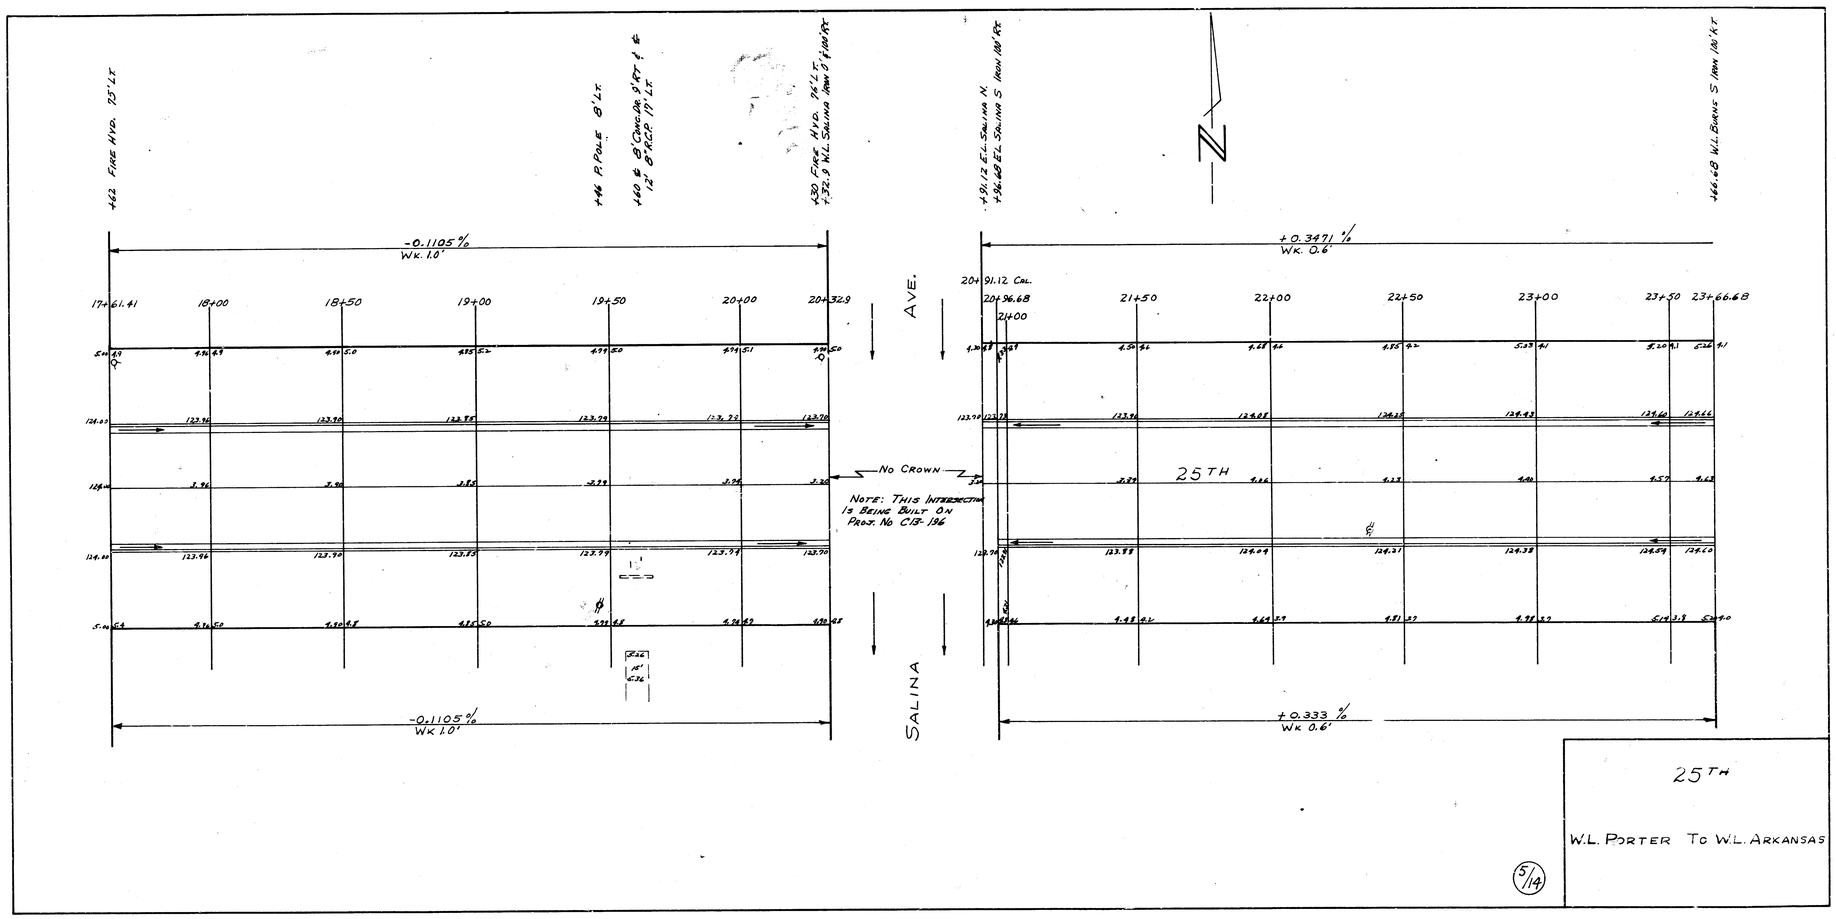

25TH

W.L. PORTER TO W.L. ARKANSAS

5/14

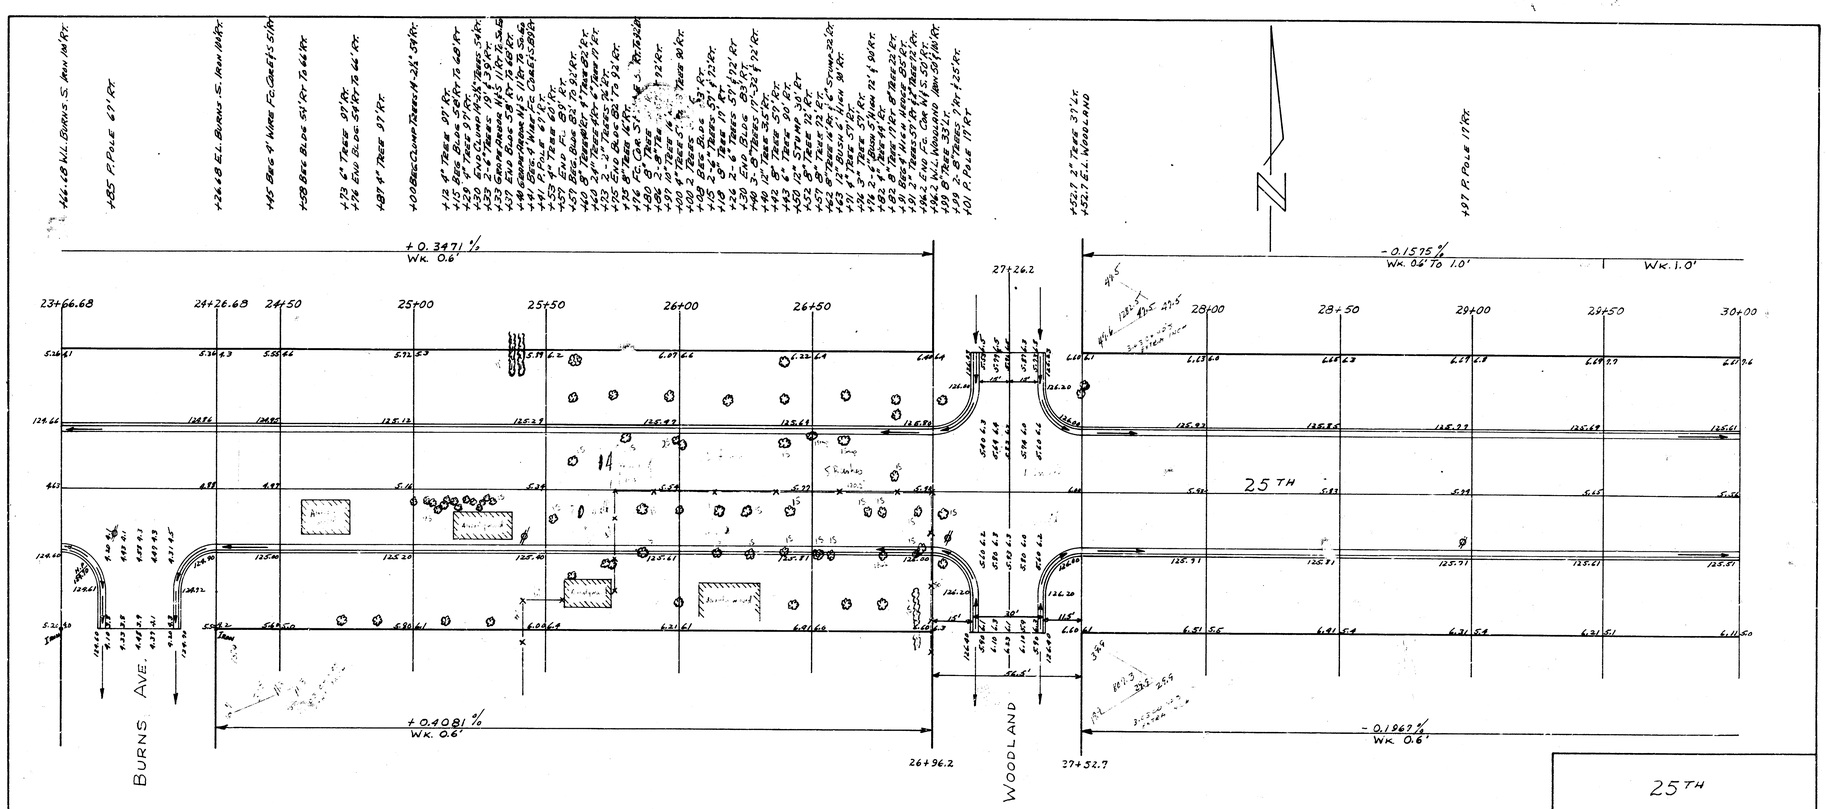

NOTE: STATIONING ℄ BASE LINE CHANGES TO ℄ OF 25TH BEG. AT STA. 26+96.2

25TH

W.L. PORTER TO W.L. ARKANSAS

5/14

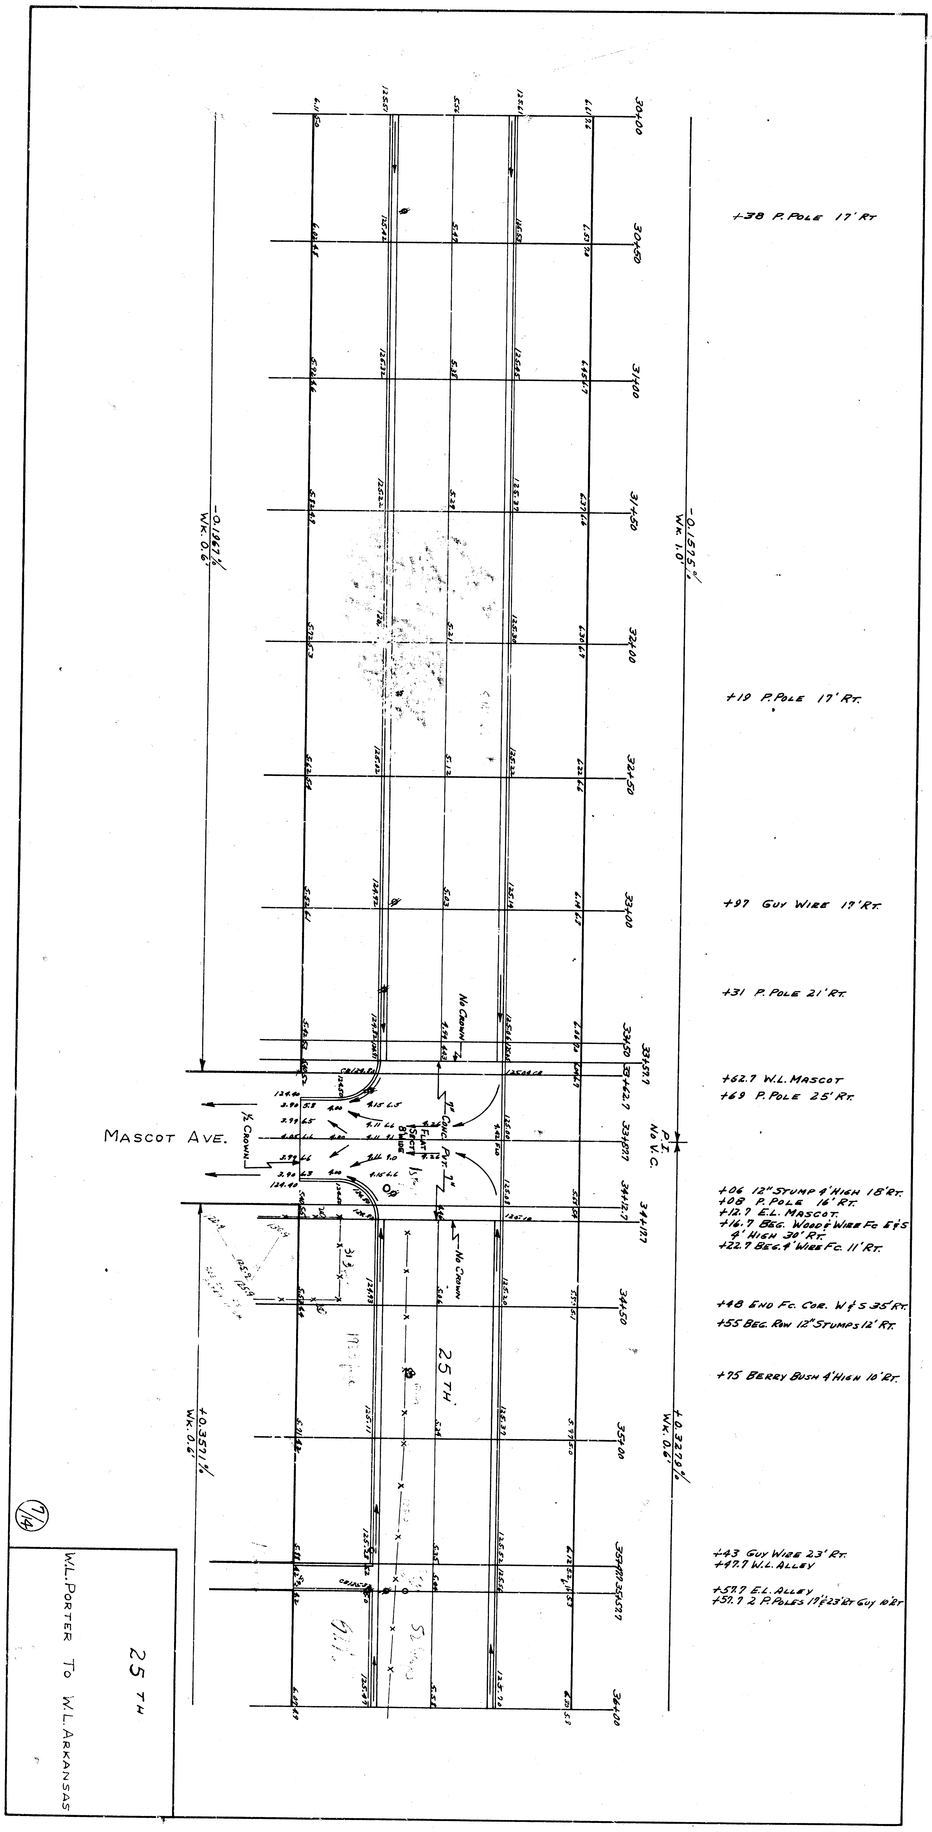
+38 P. POLE 17' RT
+19 P. POLE 17' RT.
+97 GUY WIRE 19' RT.
+31 P. POLE 21' RT.
+62.7 W.L. MASCOT
+69 P. POLE 25' RT.
+06 12" STUMP 4' HIGH 15' RT.
+08 P. POLE 16' RT.
+12.7 E.L. MASCOT.
+16.7 BEG. WOOD & WIRE FC 5'±S 4' HIGH 30' RT.
+22.7 BEG. 4' WIRE FC. 11' RT.
+48 END FC. COR. W & S 35' RT.
+55 BEG. ROW 12" STUMPS 12' RT.
+75 BERRY BUSH 4' HIGH 10' RT.
+43 GUY WIRE 23' RT.
+47.7 W.L. ALLEY
+57.7 E.L. ALLEY
+57.7 2 P. POLES 19' & 23' LT GUY 10' RT
MASCOT AVE.
25 TH
25 TH
W.L. PORTER TO W.L. ARKANSAS
P.I.
No V.C.
-0.1575%
W.K. 1.0'
-0.1867%
W.K. 0.6'
+0.3571%
W.K. 0.6'
+0.3220%
W.K. 0.6'
No Crown
½ Crown
1" Conc.
Pvt.
Flat Sect. Blade
Off
Grinder
7/14

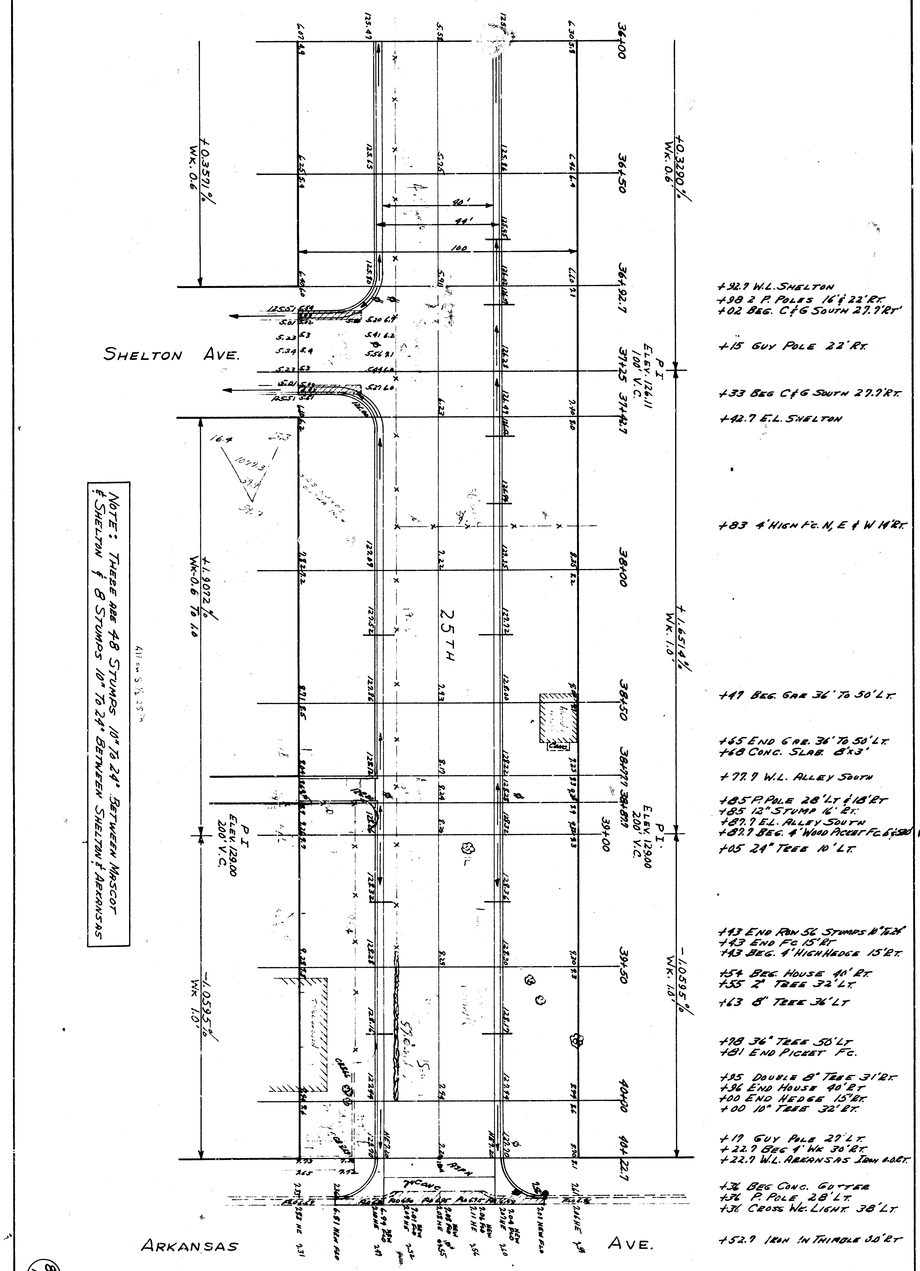

8/14

W.L. PORTER TO W.L. ...

25TH