B.M. 97.645 U.S.G.S. STD MERIDIAN & 31ST ST. SO.
B.M. 103.52 N.W. COR. CONC. PD. NO. # 3302 EDWARDS
B.M. 100.01 N.E. COR. CONC. PD. NO. # 3303 GORDON

N

Scale 1" = 20'

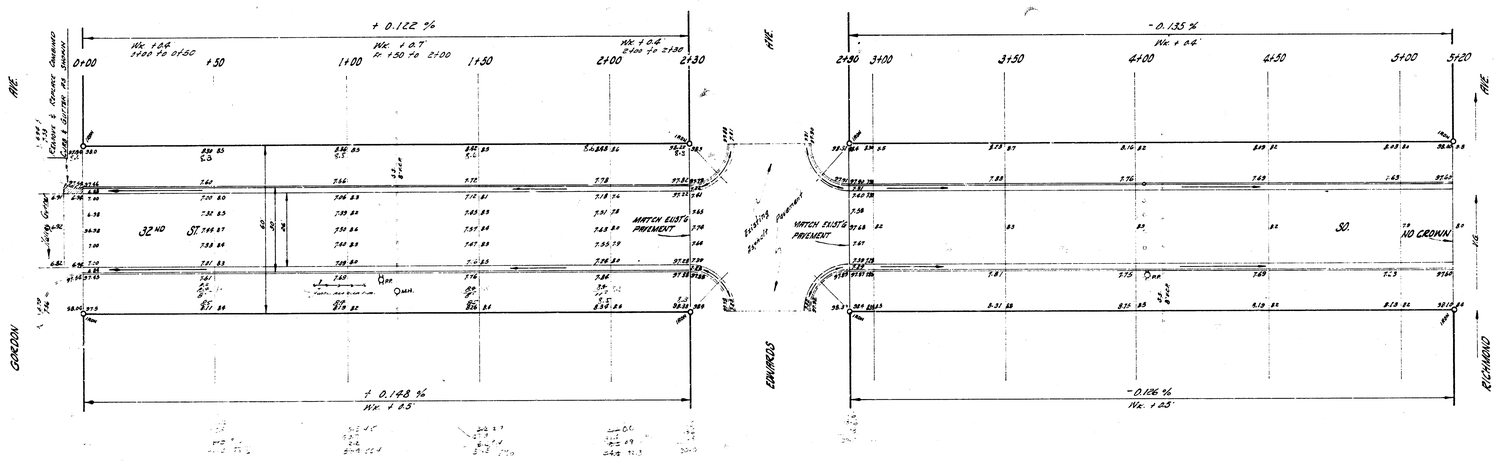

Elevation
900.00
30.10
930.20 C.K.

JAMES H. TANDY
2012
KANSAS
PROFESSIONAL ENGINEER

JOHN H. EPPERSON
531
KANSAS
PROFESSIONAL ENGINEER

B. E. SMITH
LICENSED
KANSAS
PROFESSIONAL ENGINEER

1/2

32ND ST. SO.

E.L. GORDON TO W.L. RICHMOND

26'-2"-30 P.C.

CITY OF WICHITA, KANSAS

B. E. SMITH — CITY ENGINEER

SEPT 1958 — PROJ. NO. C-13-104