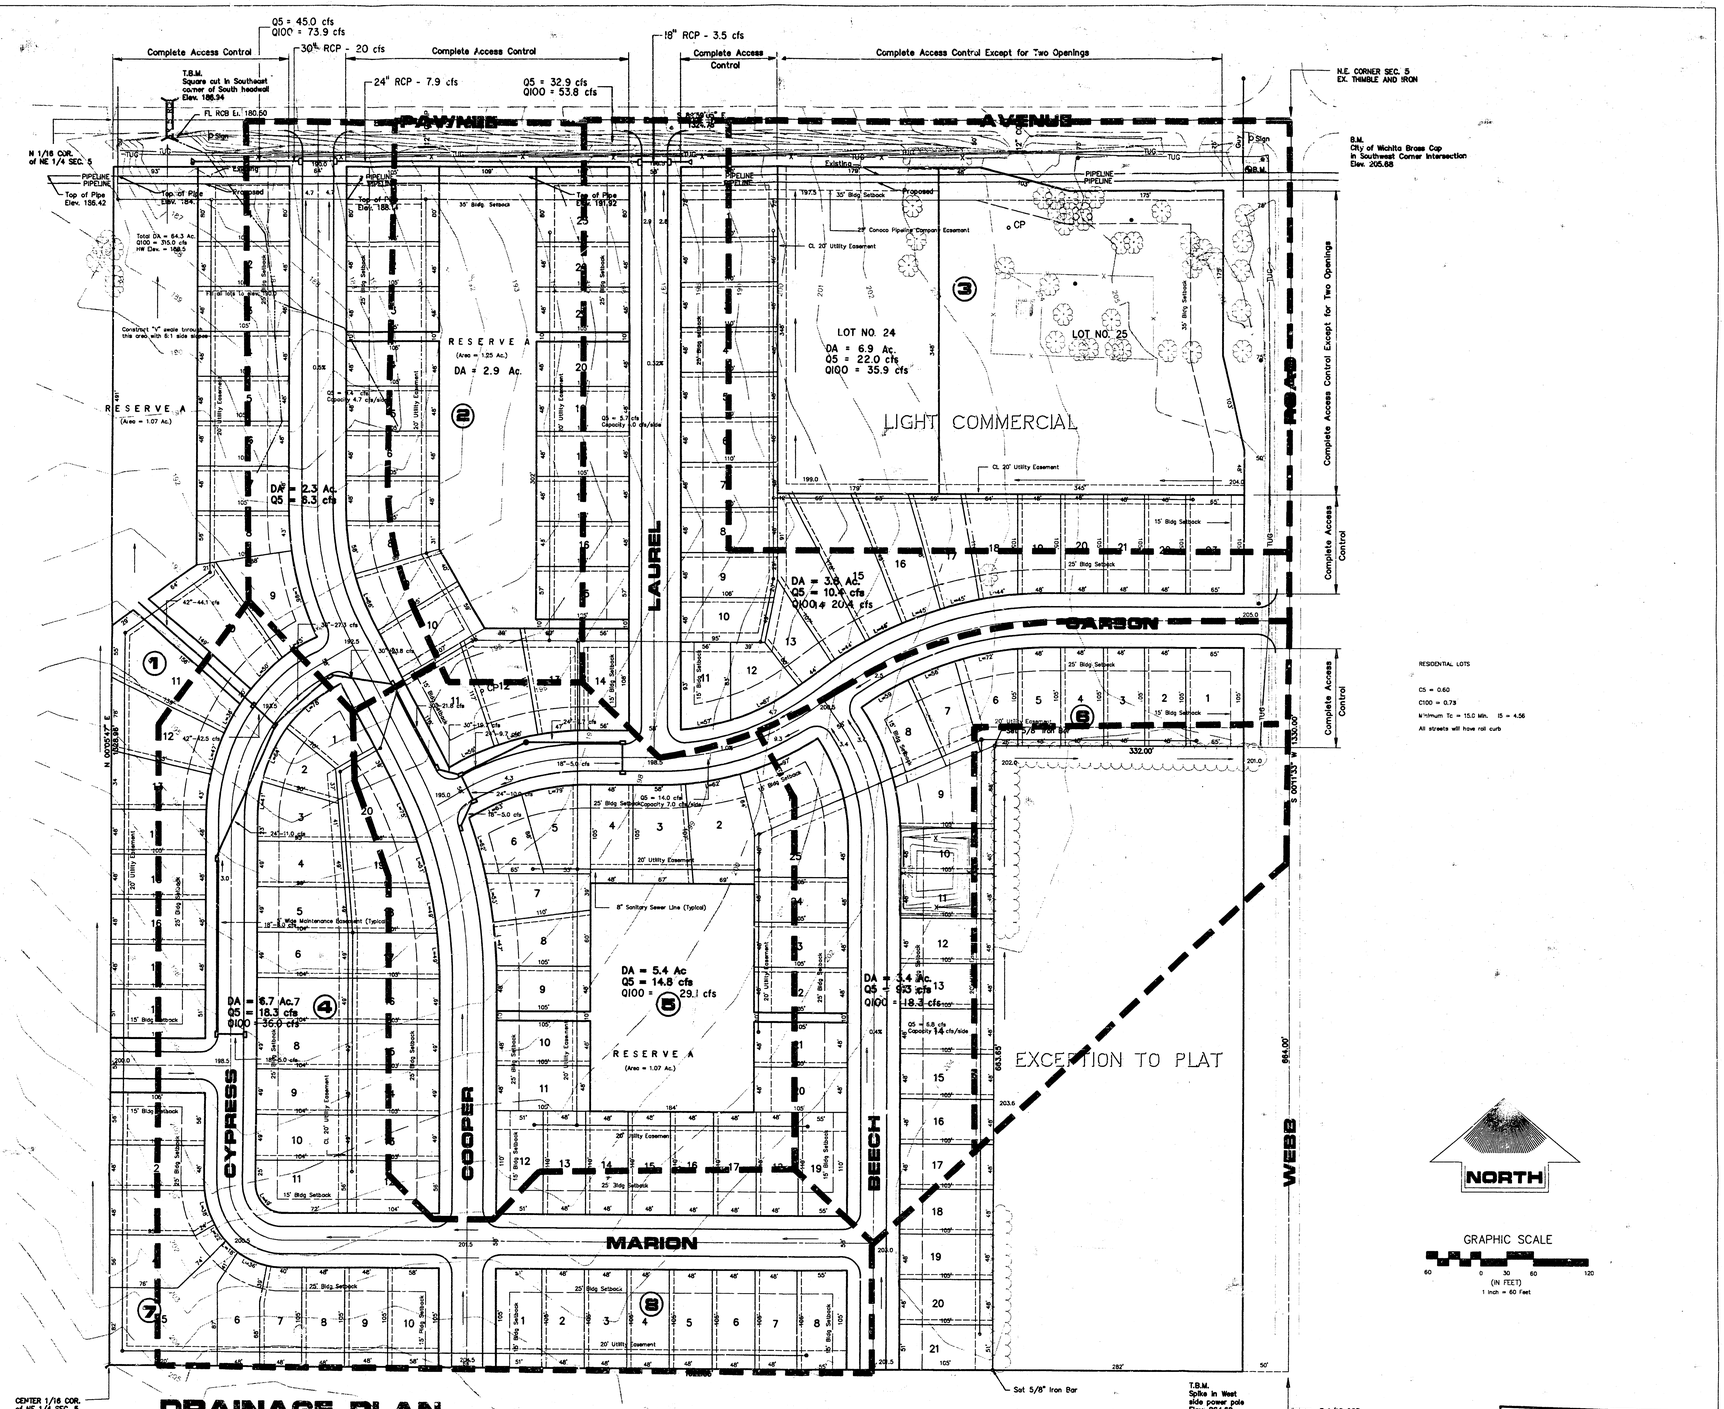

APPROVED
DRAINAGE PLAN

DRAINAGE PLAN
PRELIMINARY PLAT
COTTAGE GARDENS

Owner/Developer DeVoe Treadwell

March 25, 199:

Poe and Associates of Kansas, Inc. 434 North Oliver Wichita, Kansas 67208

LOT GRADING PLAN

COTTAGE GARDENS

B.M.
City of Wichita Brass Cap
in Southwest Corner of Intersection
Elev. 205.68

~~Scale 1" = 50'~~

APPROVED
DRAINAGE PLAN