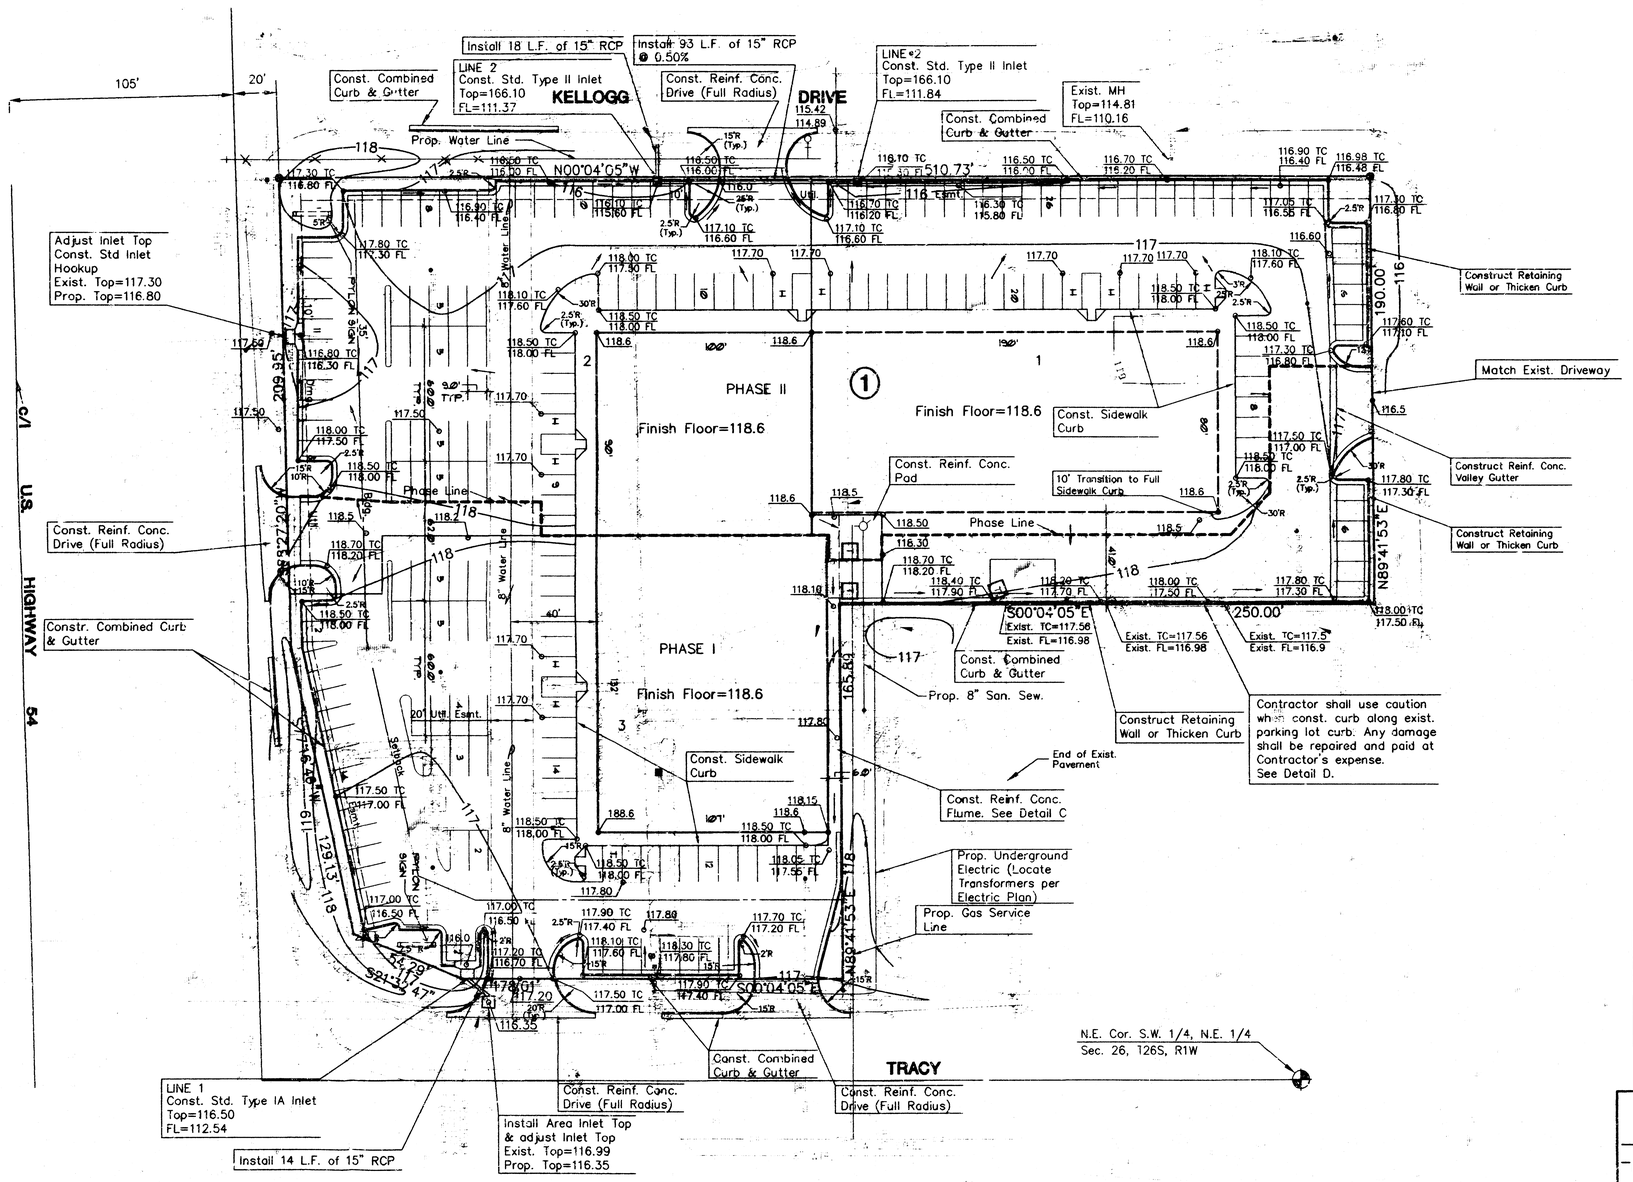

Scale: 1" = 30'

— Heavy Load Use (See Detail B)

— 20' x 30' x 7" Thick Conc. Paving w/#3 @ 18" O.C.E.W. (Ref. Arch. Drawings)

Revised 8/11/94

KELLOGG WEST SQUARE

GRADING PLAN

Design	GJA
Drawn by	WNJ
Checked by	GJA
Date	6/94
Job no.	9423GRAD
Sheet	
of	

MID-KANSAS ENGINEERING CONSULTANTS INC.
3500 NORTH ROCK ROAD
BUILDING #800
WICHITA, KANSAS 67226
(316) 636-5566