MIDTOWN FOURTH ADDITION
(Drainage)

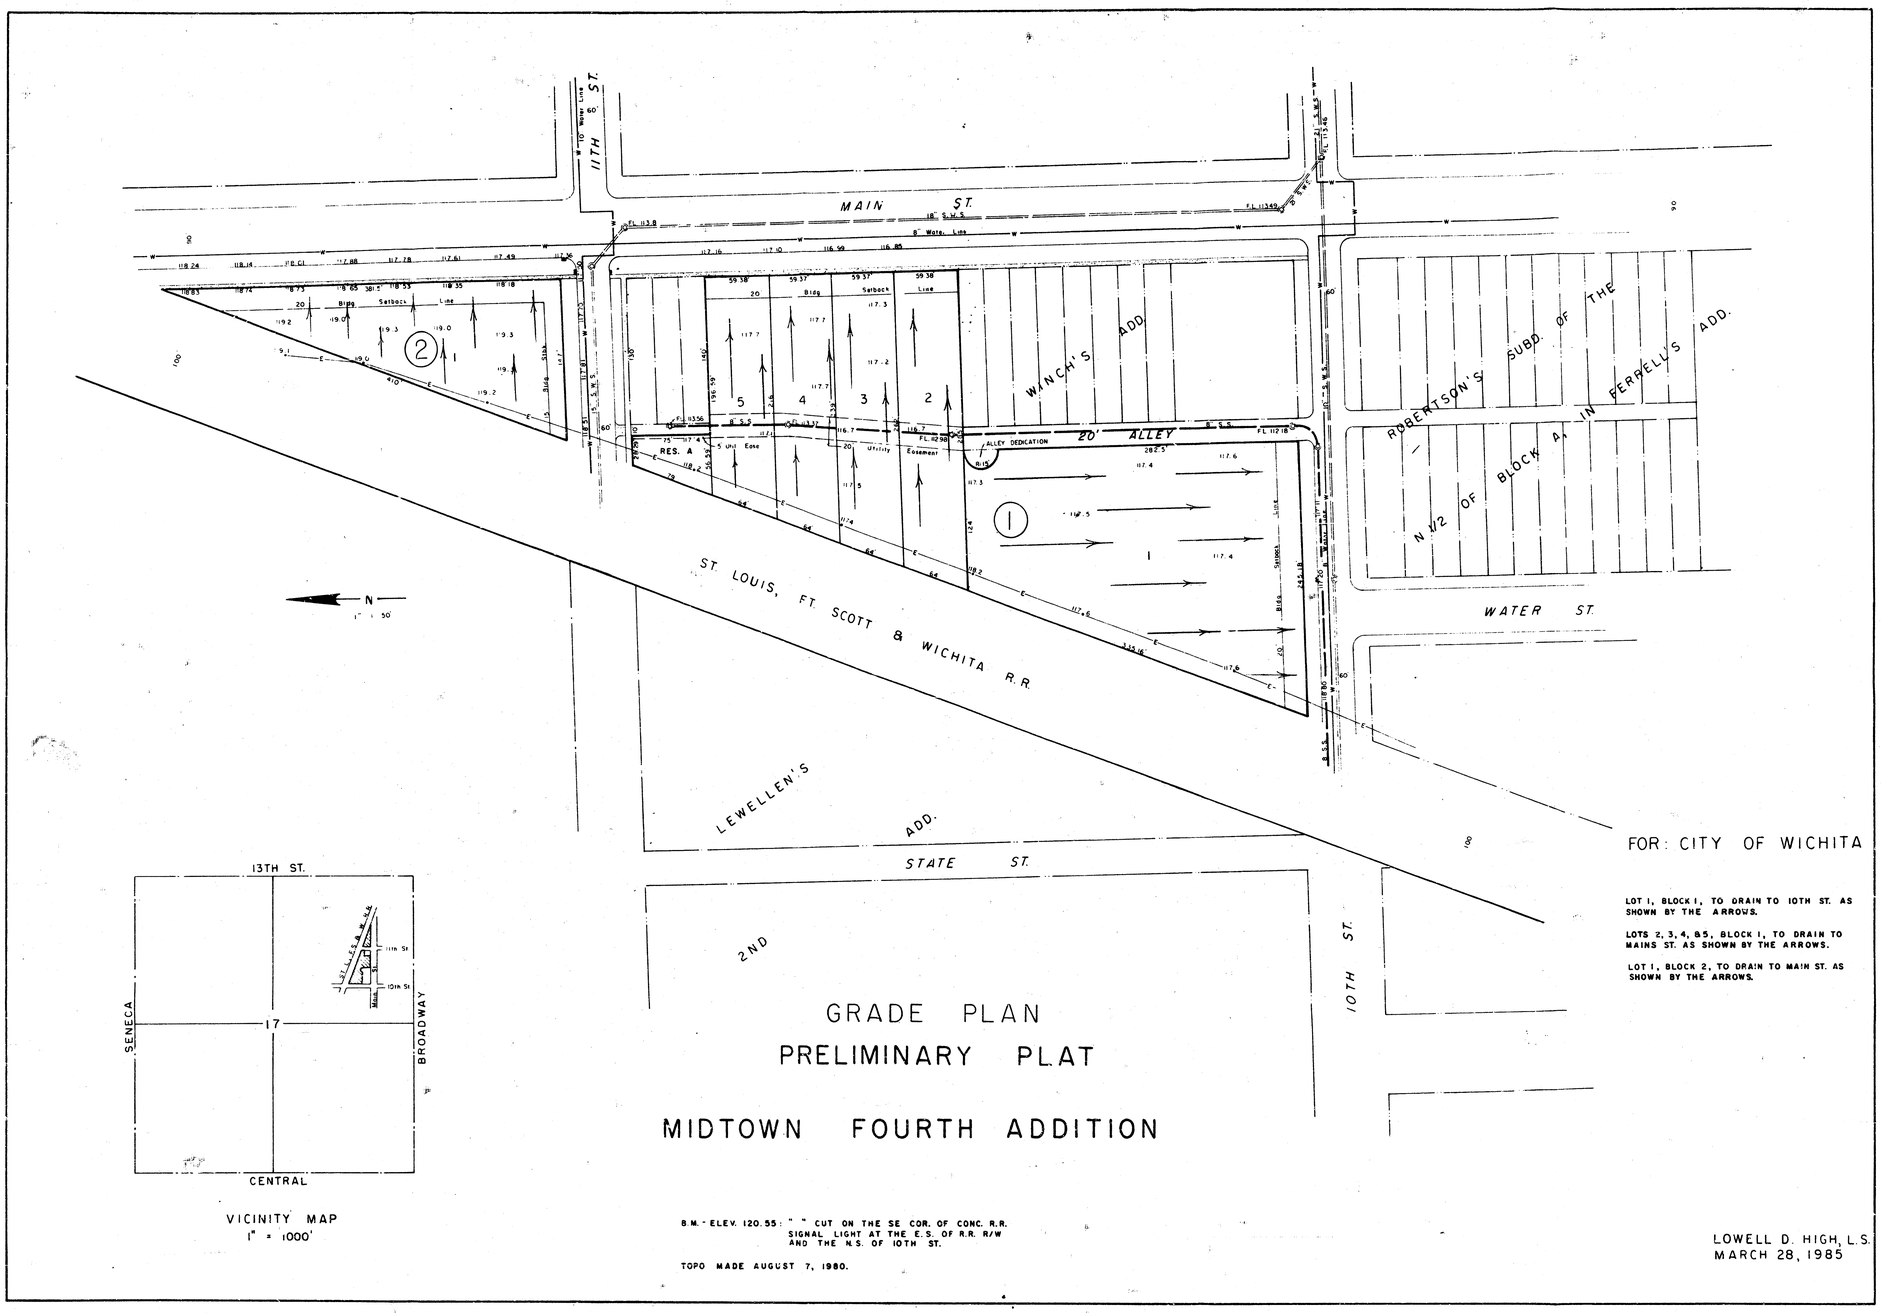

VICINITY MAP
1" = 1000'

GRADE PLAN
PRELIMINARY PLAT

MIDTOWN FOURTH ADDITION

FOR: CITY OF WICHITA

LOT 1, BLOCK 1, TO DRAIN TO 10TH ST. AS SHOWN BY THE ARROWS.

LOTS 2, 3, 4, &5, BLOCK 1, TO DRAIN TO MAINS ST. AS SHOWN BY THE ARROWS.

LOT 1, BLOCK 2, TO DRAIN TO MAIN ST. AS SHOWN BY THE ARROWS.

B.M. - ELEV. 120.55 : " " CUT ON THE SE COR. OF CONC. R.R. SIGNAL LIGHT AT THE E.S. OF R.R. R/W AND THE N.S. OF 10TH ST.

TOPO MADE AUGUST 7, 1980.

LOWELL D. HIGH, L.S.
MARCH 28, 1985