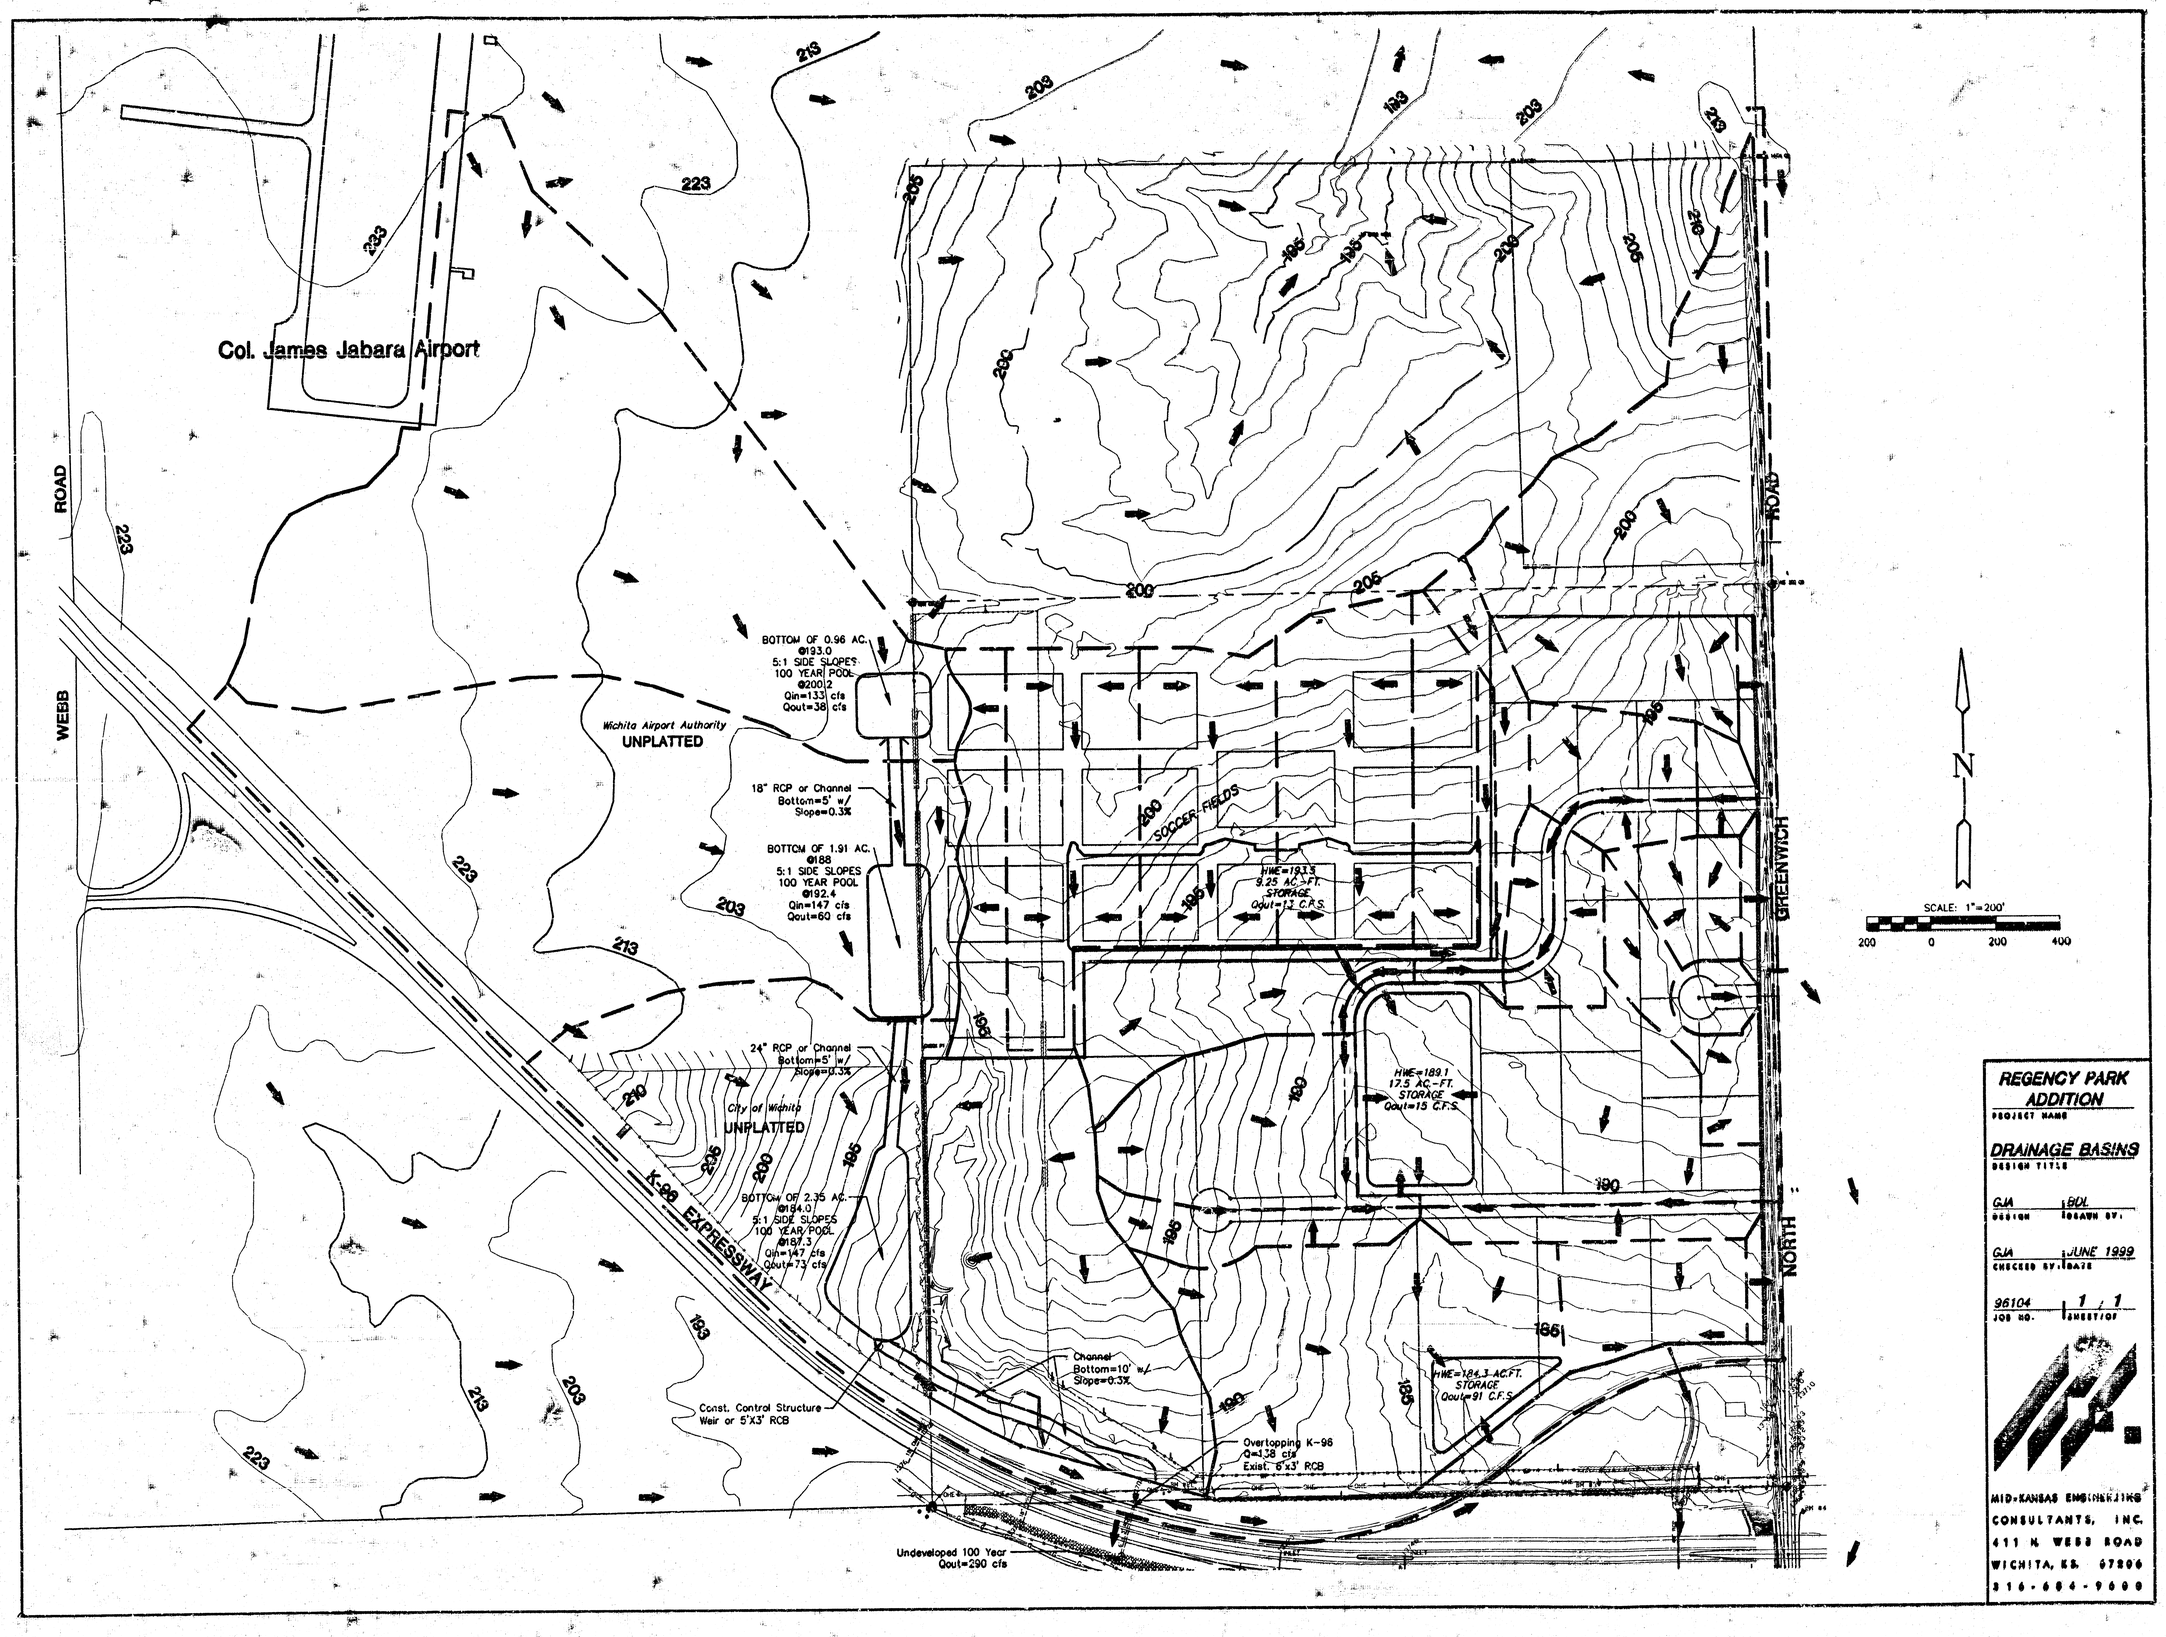

REGENCY PARK ADDITION
PROJECT NAME

DRAINAGE BASINS
DESIGN TITLE

GJA — DESIGN
BDL — DRAWN BY:

GJA — CHECKED BY:
JUNE 1999 — DATE

96104 — JOB NO.
1 / 1 — SHEET/OF

MID-KANSAS ENGINEERING CONSULTANTS, INC.
411 N. WEBB ROAD
WICHITA, KS. 67206
316-684-9600

G:\CIVIL\S5104_CNV\DRNG\S104_DNG.DWG Fri Jul 02 11:42:29 1999