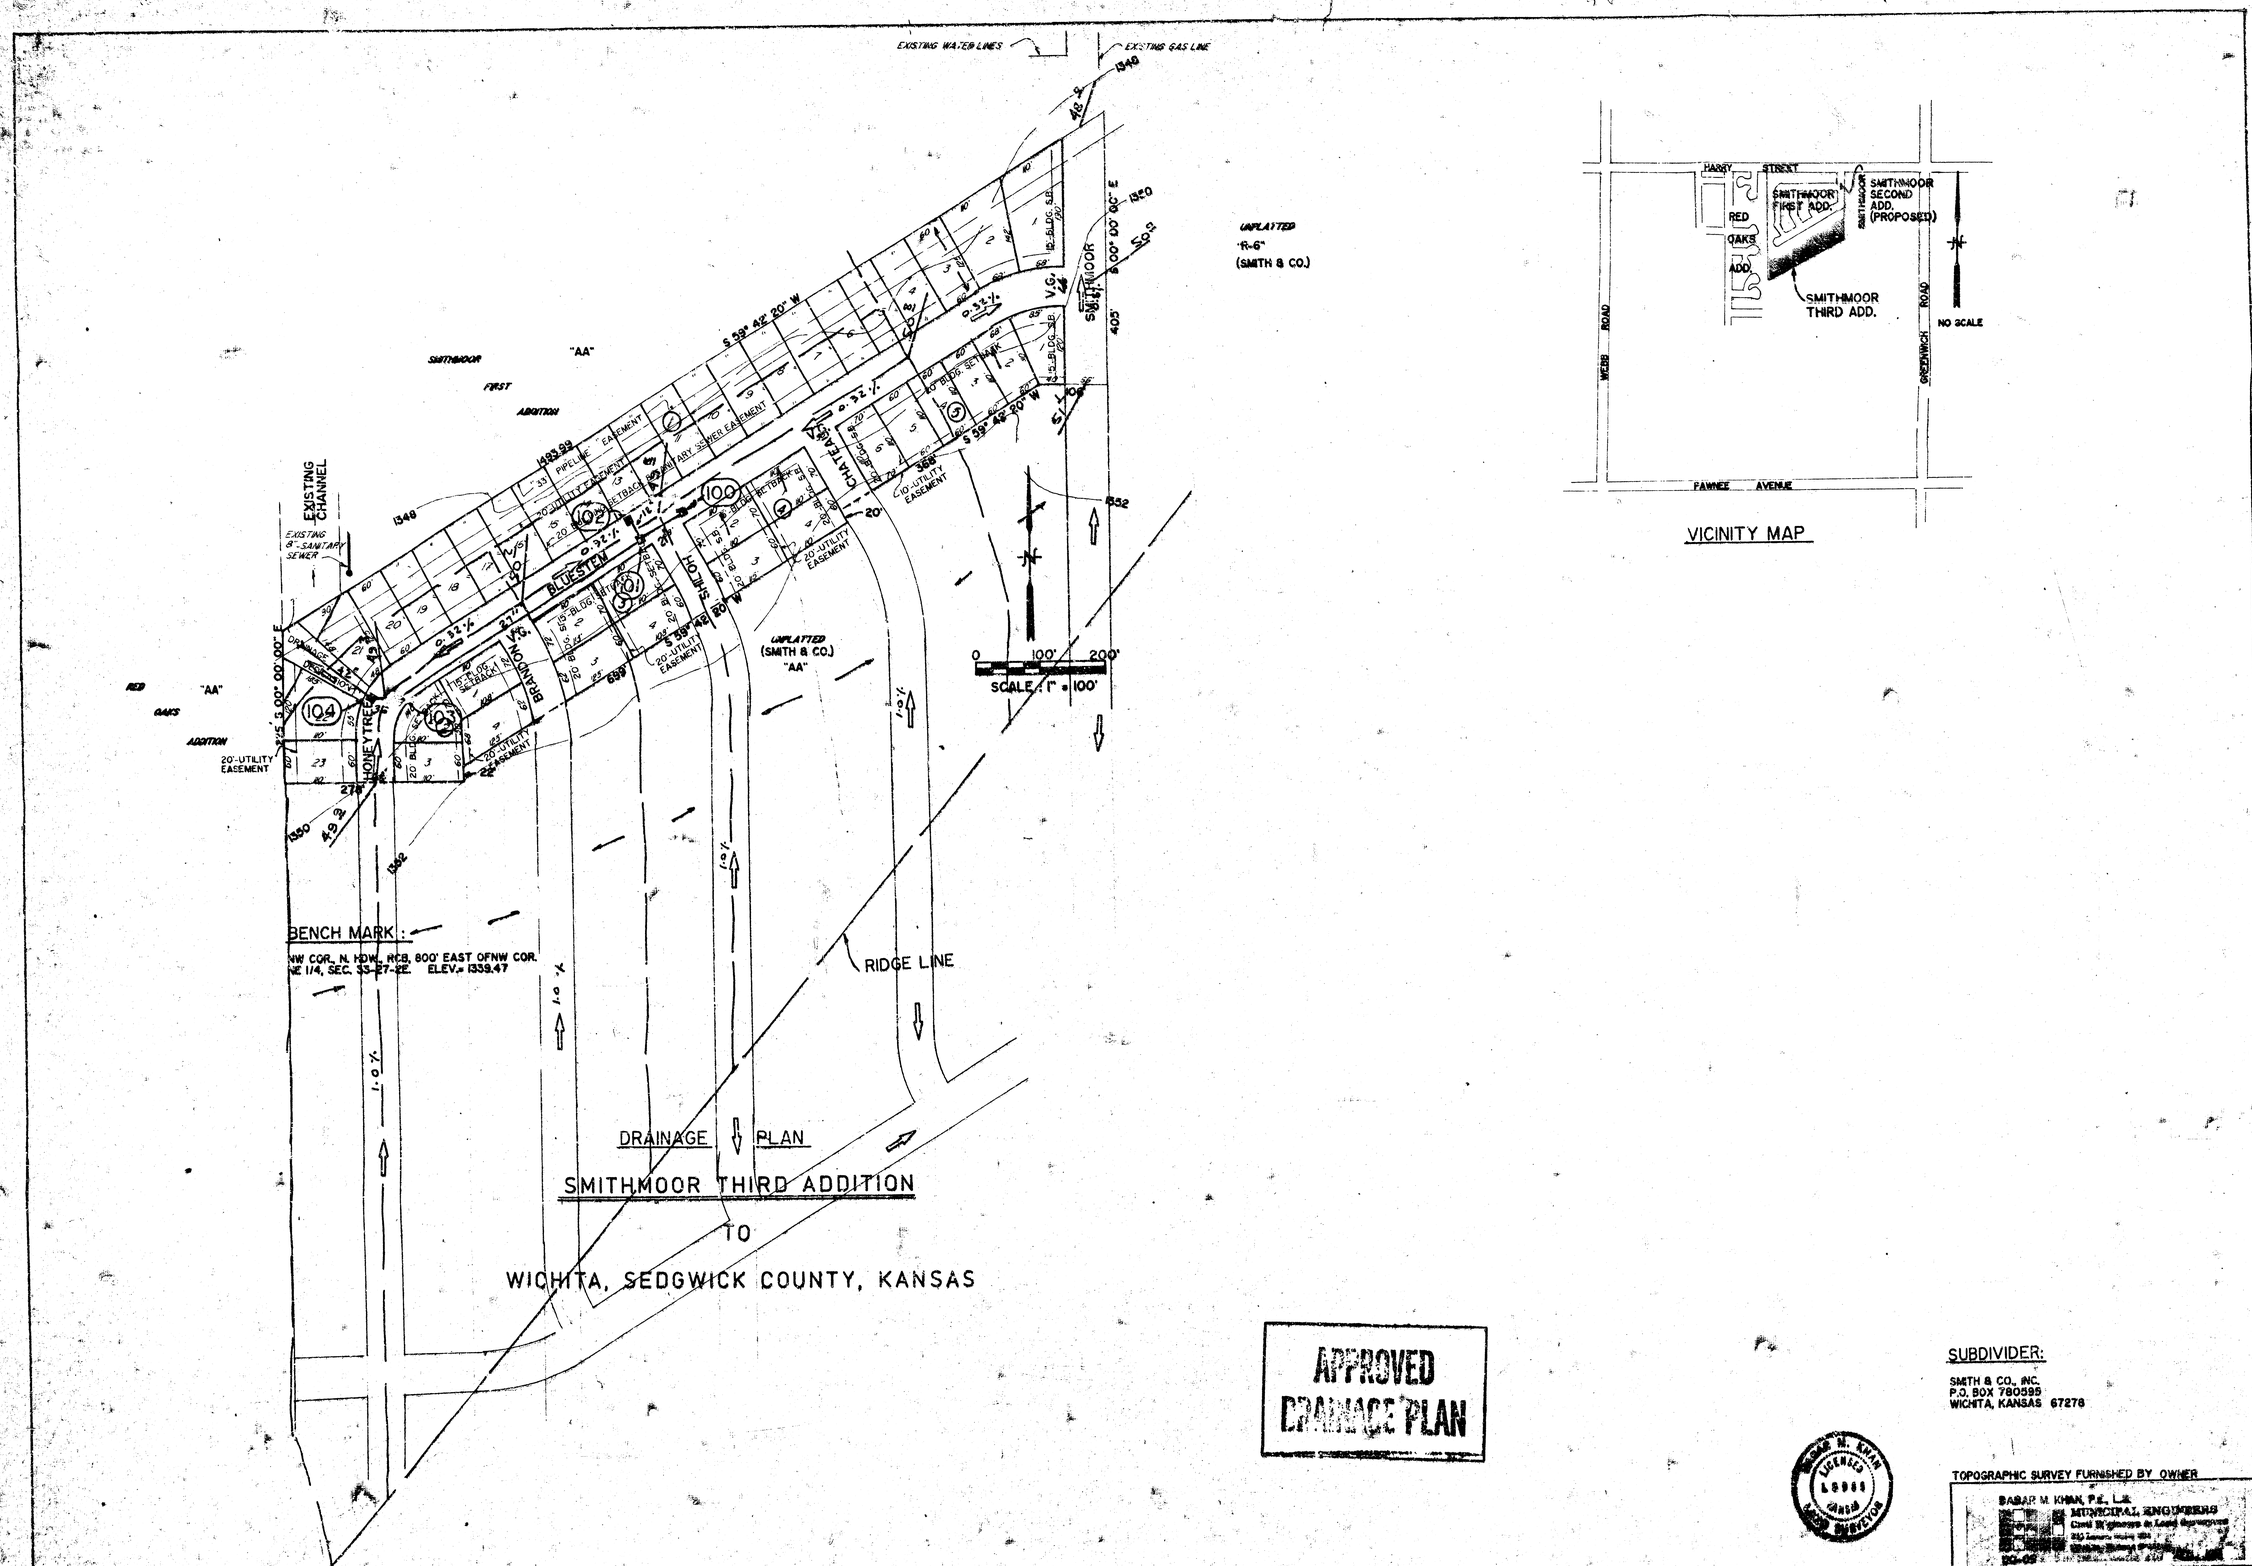
EXISTING WATER LINES
EXISTING GAS LINE
UNPLATTED
"R-6"
(SMITH & CO.)
SMITHMOOR
FIRST
ADDITION
"AA"
EXISTING CHANNEL
EXISTING 8" SANITARY SEWER
BLUESTEM
SMITHMOOR
CHATEAU
BLANDON
HONEYTREE
RED OAKS ADDITION
UNPLATTED
(SMITH & CO.)
"AA"
SCALE: 1" = 100'
RIDGE LINE
BENCH MARK:
NW COR. N. HDW. RCB. 800' EAST OF NW COR. NE 1/4, SEC. 33-27-2E. ELEV.= 1339.47
DRAINAGE PLAN
SMITHMOOR THIRD ADDITION
TO
WICHITA, SEDGWICK COUNTY, KANSAS
HARRY STREET
SMITHMOOR FIRST ADD.
SMITHMOOR SECOND ADD. (PROPOSED)
SMITHMOOR THIRD ADD.
WEBB ROAD
GREENWICH ROAD
FAWNEE AVENUE
NO SCALE
VICINITY MAP
APPROVED DRAINAGE PLAN
SUBDIVIDER:
SMITH & CO., INC.
P.O. BOX 780595
WICHITA, KANSAS 67278
TOPOGRAPHIC SURVEY FURNISHED BY OWNER
BABAR M. KHAN, P.E., L.S.
MUNICIPAL ENGINEERS