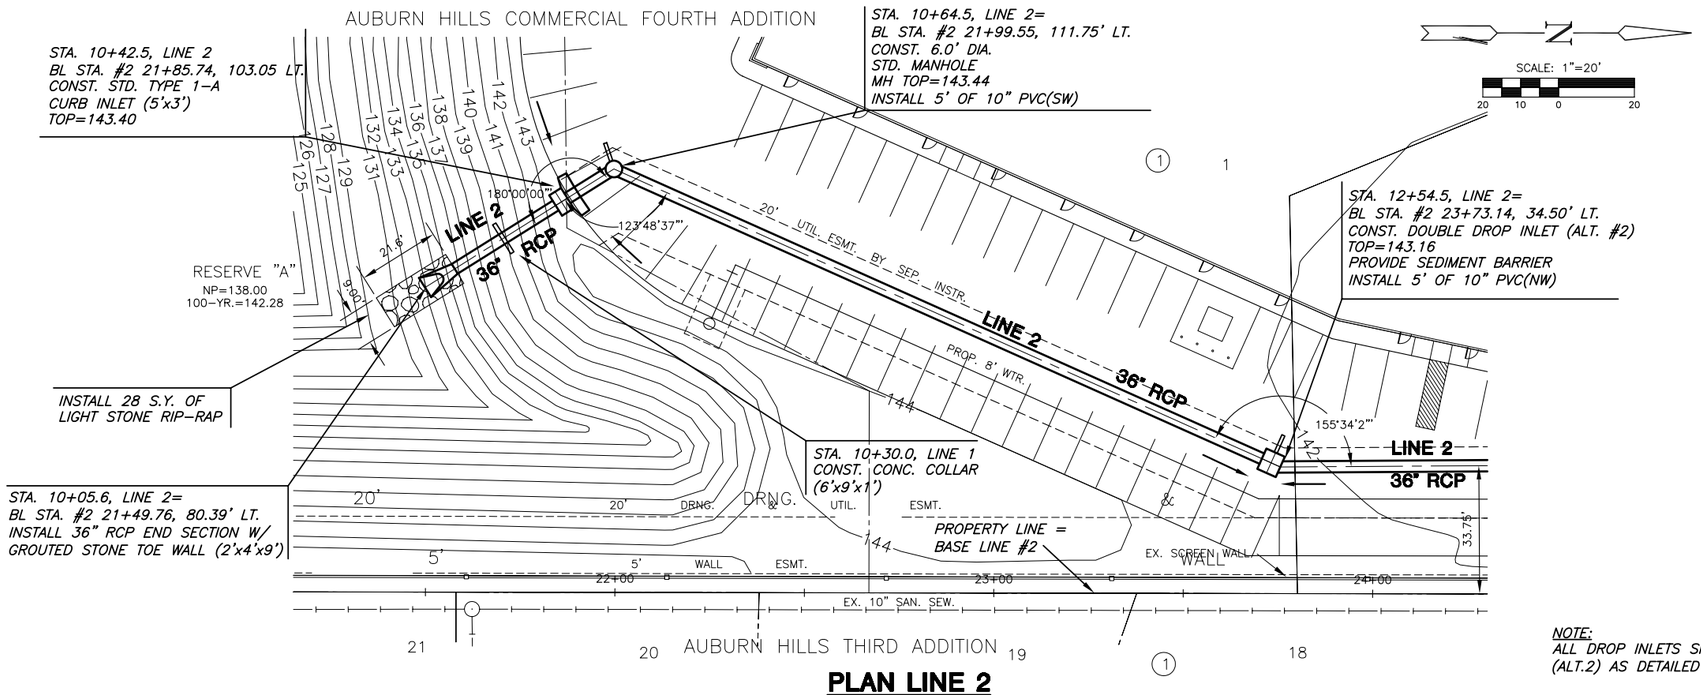

PLAN LINE 2

NOTE:
ALL DROP INLETS SHALL BE DOUBLE DROP INLET (ALT.2) AS DETAILED ON SHEET 5 OF 14.

PROFILE LINE 2

SCALE: HORIZ. 1"=20'
SCALE: VERT. 1"=5'

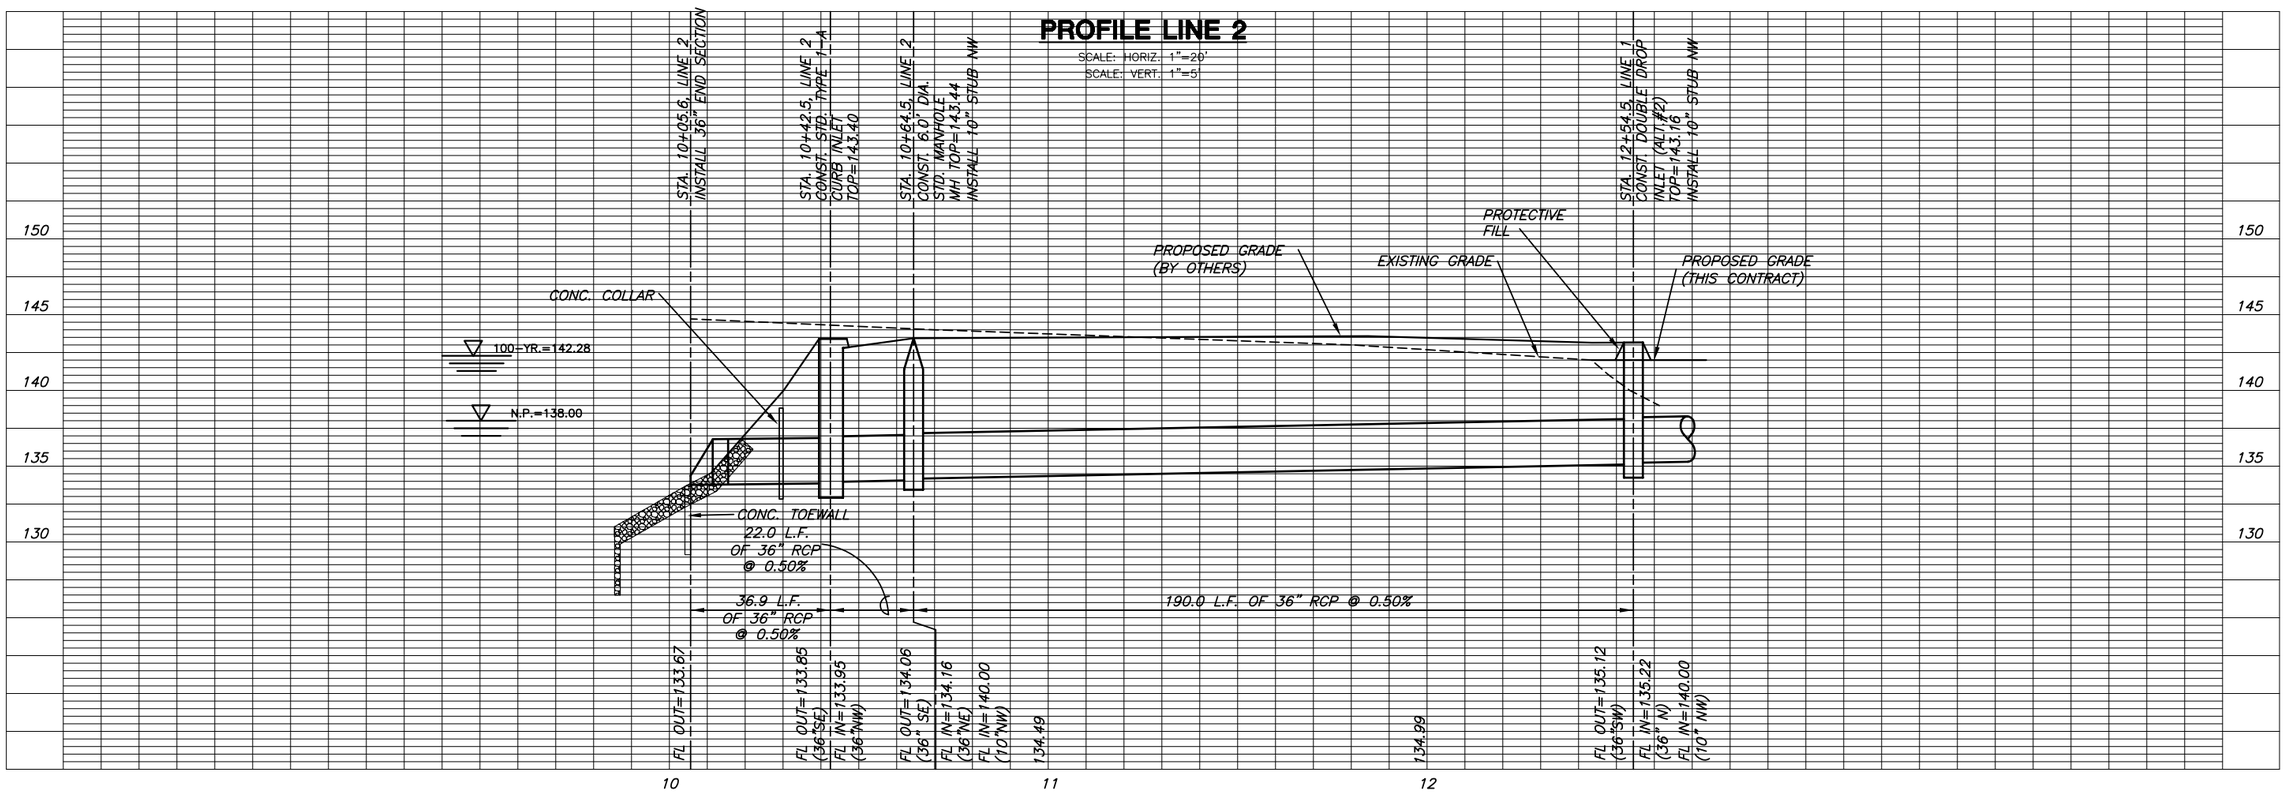

MKEC ENGINEERING CONSULTANTS, INC.
411 N. WEBB ROAD
WICHITA, KS. 67206
316 - 684 - 9600

STORM WATER SEWER AUBURN HILLS COMMERCIAL 4TH. ADDITION

STORM WATER SEWER LINE 2
SHEET TITLE

468-84108
PROJECT NUMBER

SRS
DESIGN BY

DM
DRAWN BY

GJA
CHECKED BY

ISSUED
Oct. 2006

REVISED

SHEET NO.
9 of 15

J:\CIVIL\05403\DWG\SWS\AUBURN 4 COMM\05403D2.DWG

PLOTTED: Wednesday, October 04, 2006 @ 10:37AM