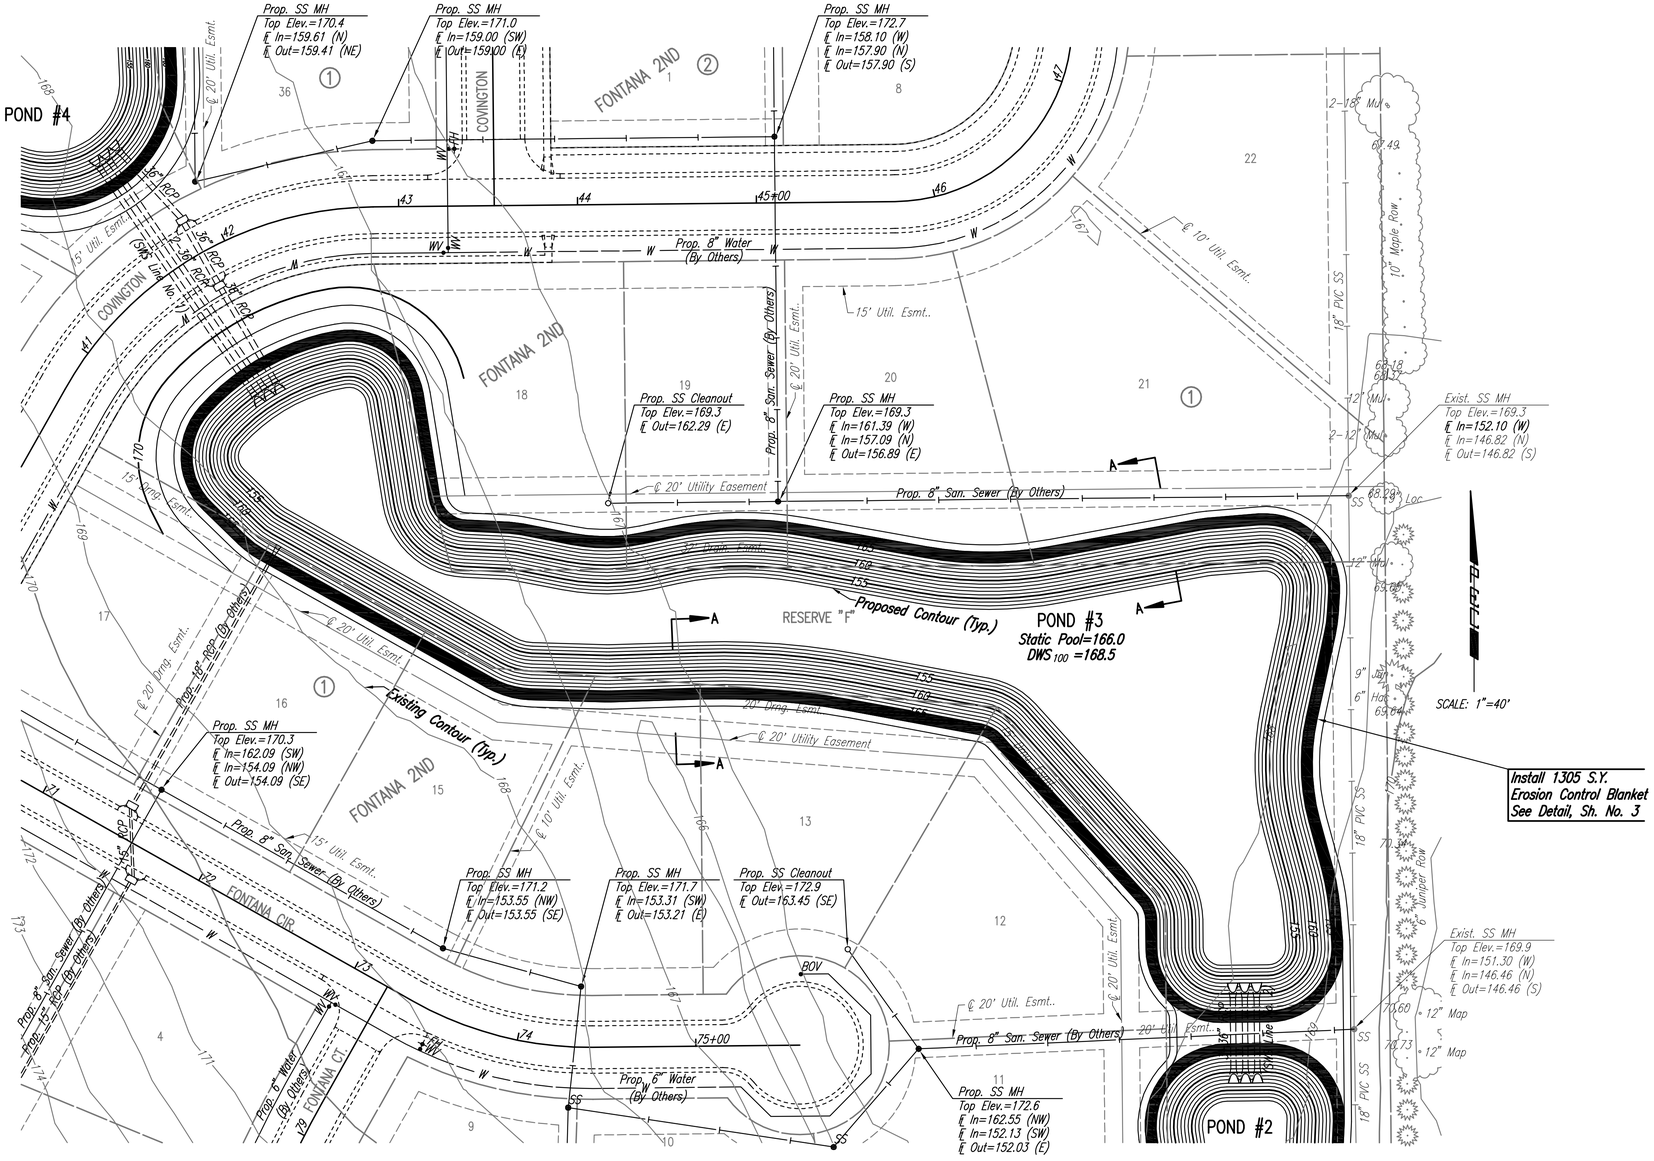

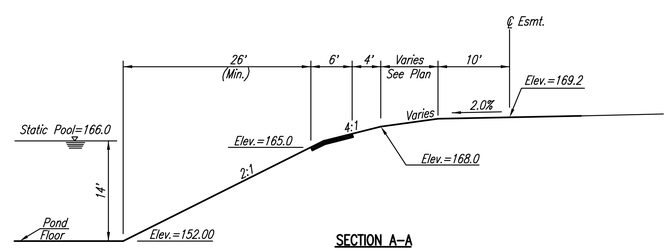

SECTION A–A

No.	Revision	By	Date

FONTANA ADDITION & FONTANA 2ND ADDITION–PHASE 1
STORM WATER DRAIN NO. 296

EROSION BLANKET PLAN – POND 3

JAMES L. ARMOUR, P.E.– CITY ENGINEER
CITY OF WICHITA PROJECT NO. 468–84196

Professional Engineering Consultants, P.A.
303 S. TOPEKA • WICHITA, KANSAS 67202
316-262-2691 • FAX 316-262-3003

Designed by	BDB, BMM	Job No.	35–04485–005
Drawn by	BMM	Date	September 2004

Sheet 4 of 5

Saved: 08-26-2008 7:25:24 AM by REI
Plot Scale: 1:40 08-26-2008 7:29:13 AM by REI
J:\SENTOUT\2004\04485\005\2006-08-25 to City\DWG\04-Pond 3