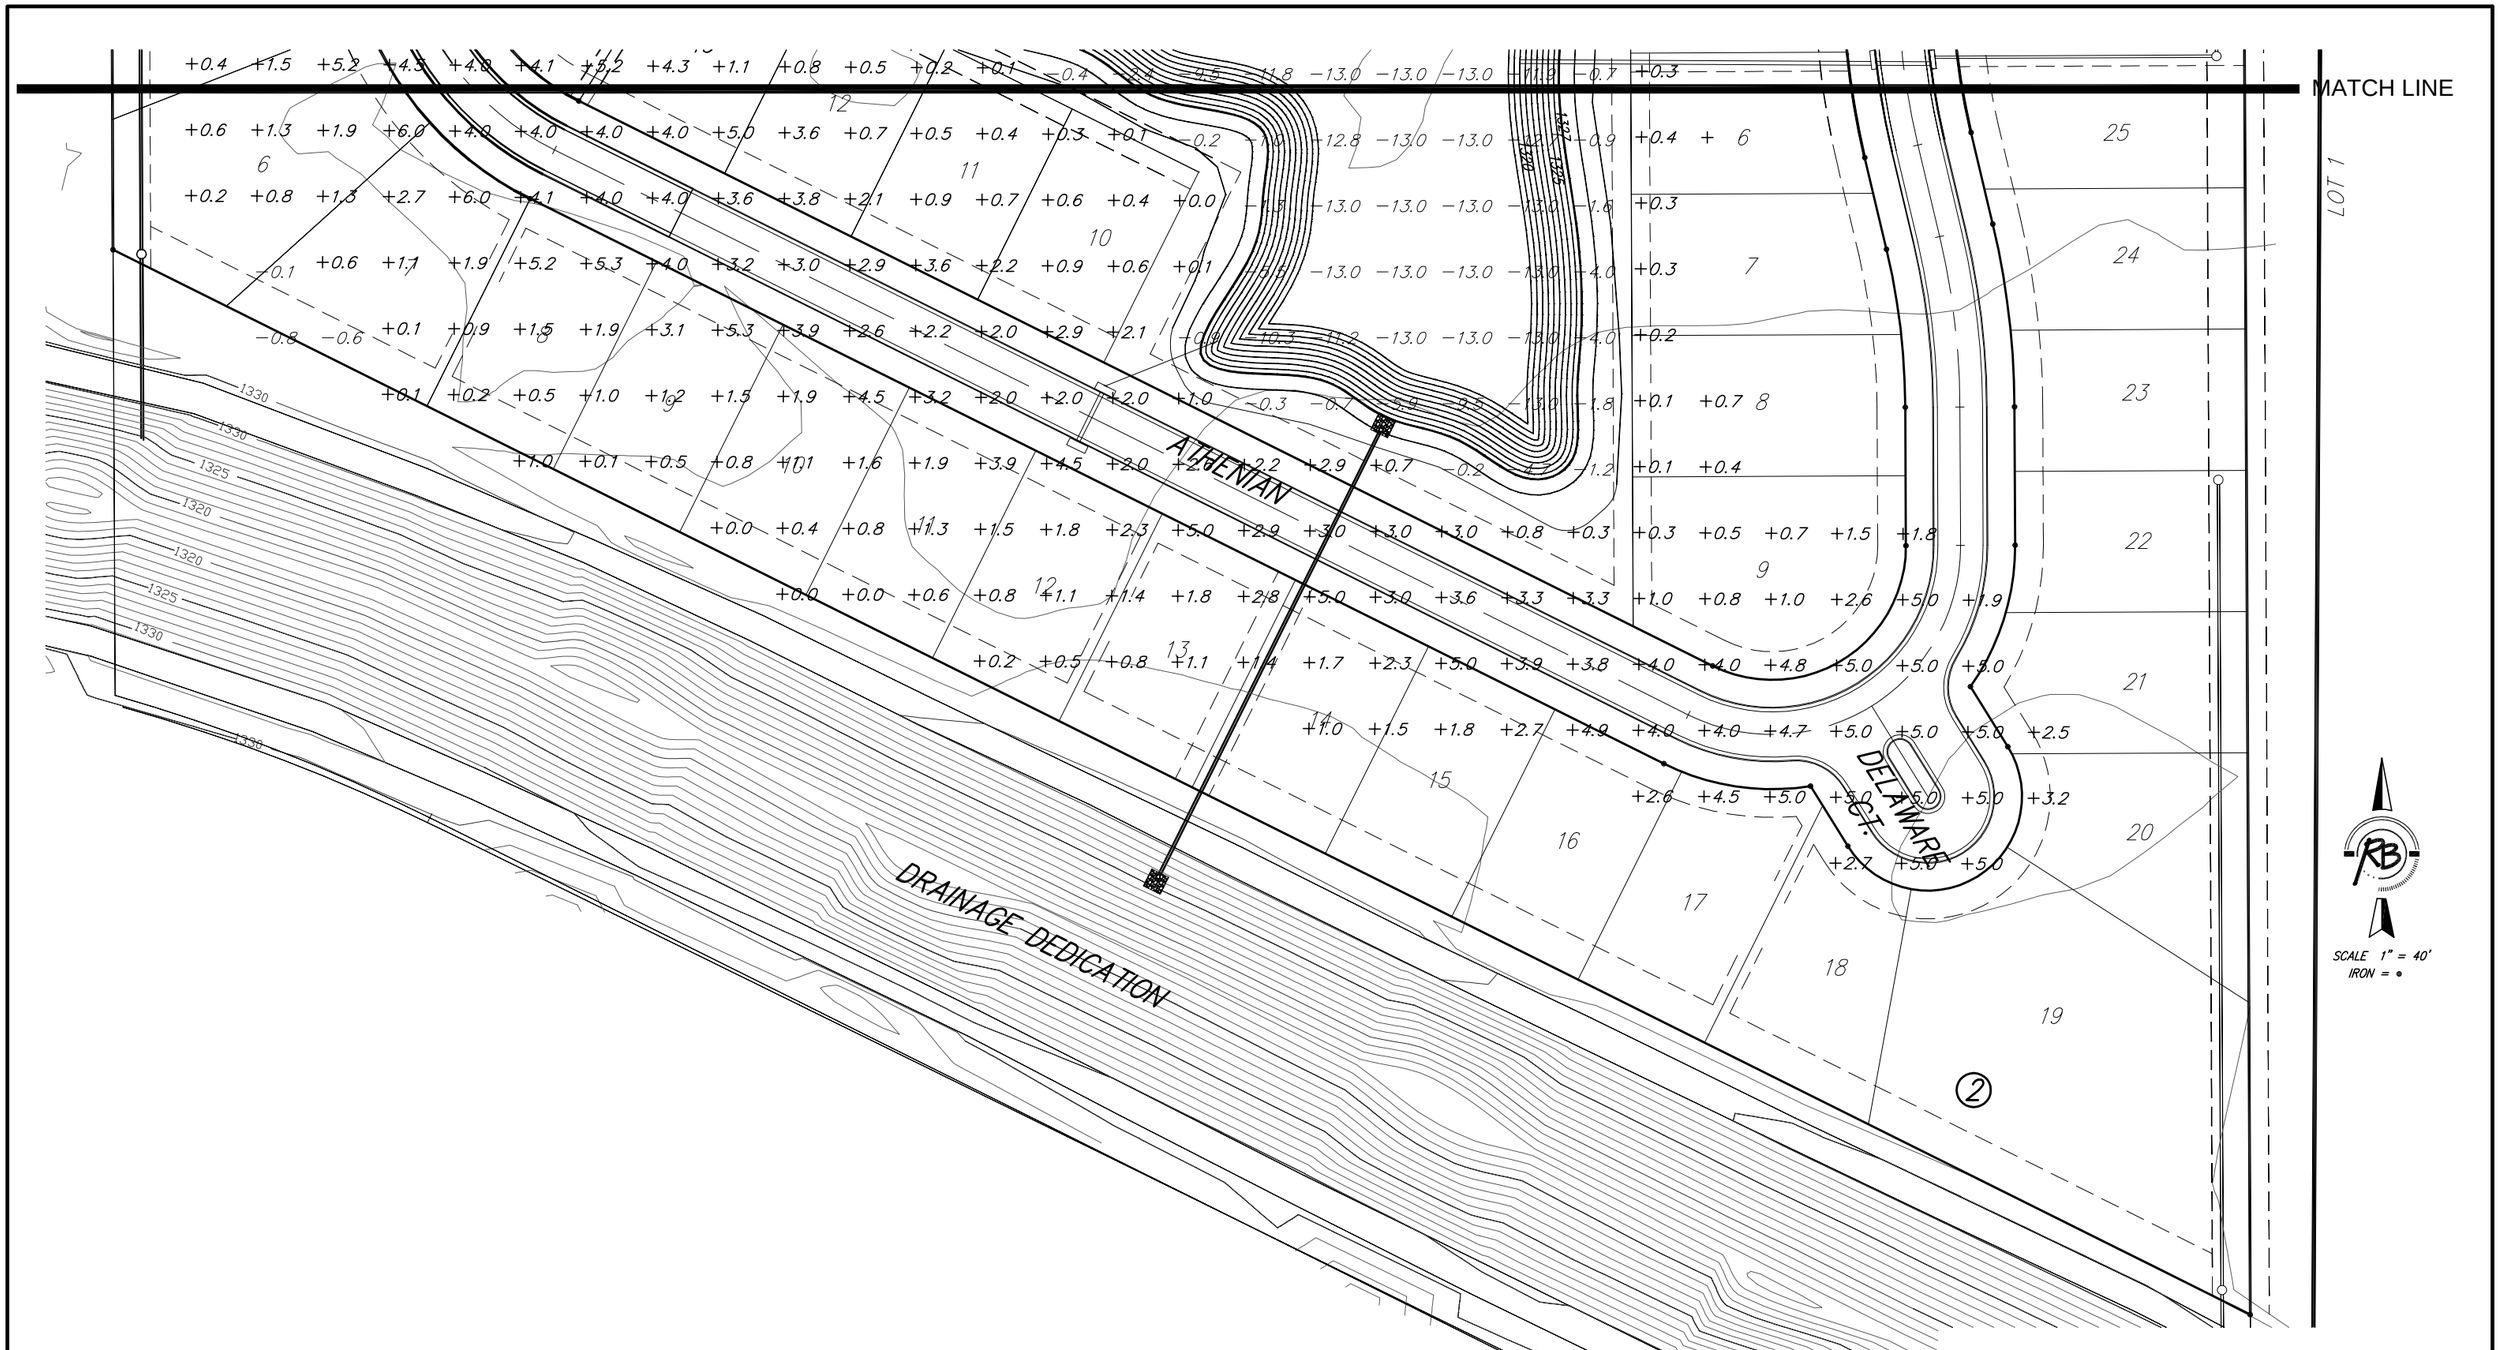

VALENCIA ADDITION, DETENTION POND

SITE GRADING PLAN

WICHITA, KANSAS

Ruggles & Bohm, P.A.
Engineering, Surveying, Land Planning
924 North Main
Wichita, Kansas 67203
www.rbkansas.com
(316) 264-8008
(316) 264-4621 fax
E-mail: info@rbkansas.com

DRAWING FILE	pond {Site Grade}
PROJECT NUMBER	468-84260
DESIGN	CMB
DRAWN	RA
REVIEW	
UTILITY	
DATE	Jan. 29, 2007
RB JOB	2396E
SHEET	3 OF 14