PROJECT NO.	FISCAL YEAR	SHEET NO.	TOTAL SHEETS
DAKB 576042	1977	10	17

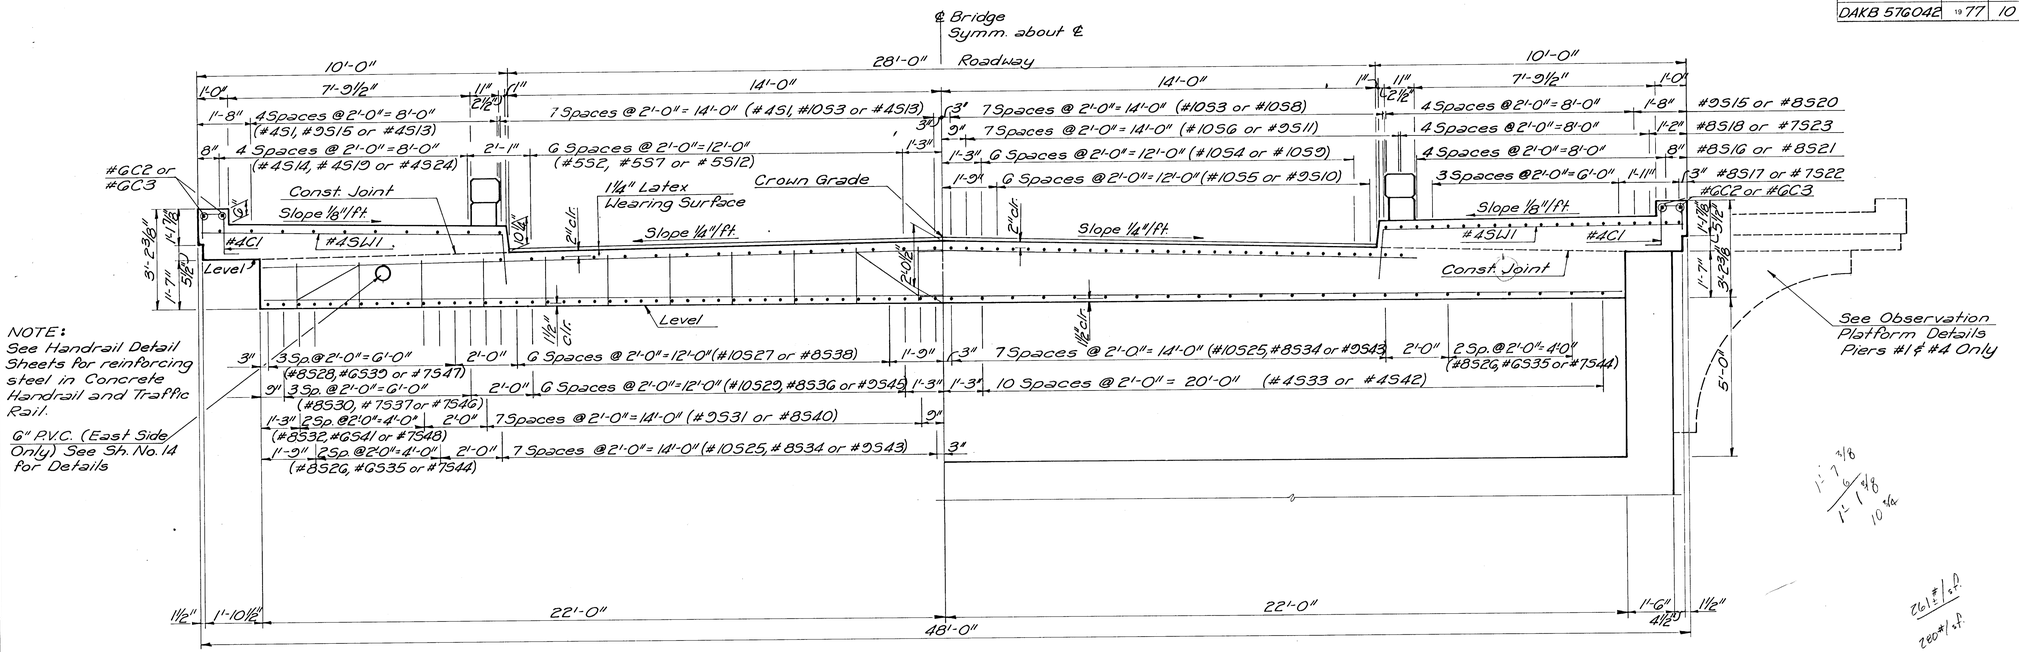

HALF SECTION AT MID-SPAN

HALF SECTION NEAR PIER

ROADWAY CROSS SECTION

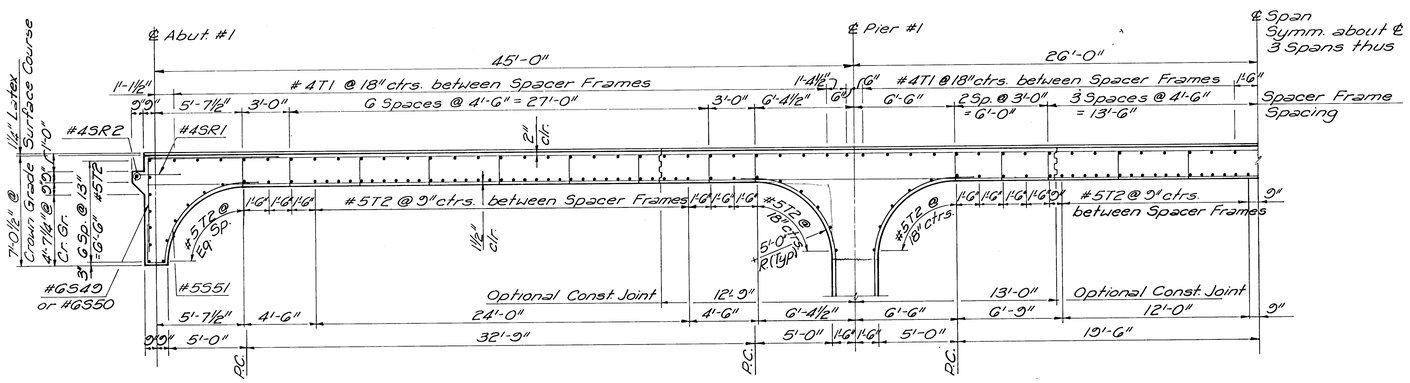

PART LONGITUDINAL SECTION

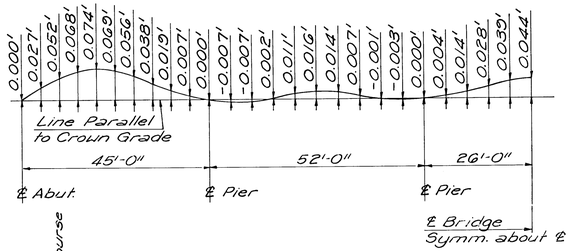

DEAD LOAD CAMBER AT TENTH POINTS

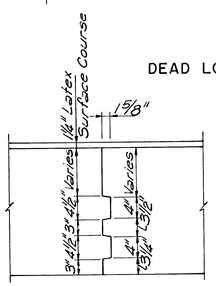

TRANSVERSE SLAB CONSTRUCTION JOINT

CITY OF WICHITA KANSAS
R.W. LINN, P.E. CITY ENGINEER

SUPERSTRUCTURE DETAILS

WOODMAN BRIDGE
OVER THE LITTLE ARKANSAS RIVER
CITY OF WICHITA PROJECT NO. DAKB 576042

PROFESSIONAL ENGINEERING CONSULTANTS, P.A.
ENGINEERS
WICHITA, KANSAS

Designed by		Checked by	
Drawn by		Date	Job No.