PI #6 Baseline No. 2 Sta. 50+86.37, Nail and Shiner in Centerline of Hoover Street

1.	Chiseled "+" in Gas Vent Pipe	41.36 NW
2.	Chiseled "+" in Gas Vent Pipe	53.80 SW
3.	Chiseled "+" in NW Corner End of Sidewalk	61.88 SE
4.	Chiseled "+" in N end of RCP	56.99 NE

SCALE:
PLAN: LAT. & LONG. 0 40 80
PROFILE: HORIZ. SAME AS ABOVE
VERT.

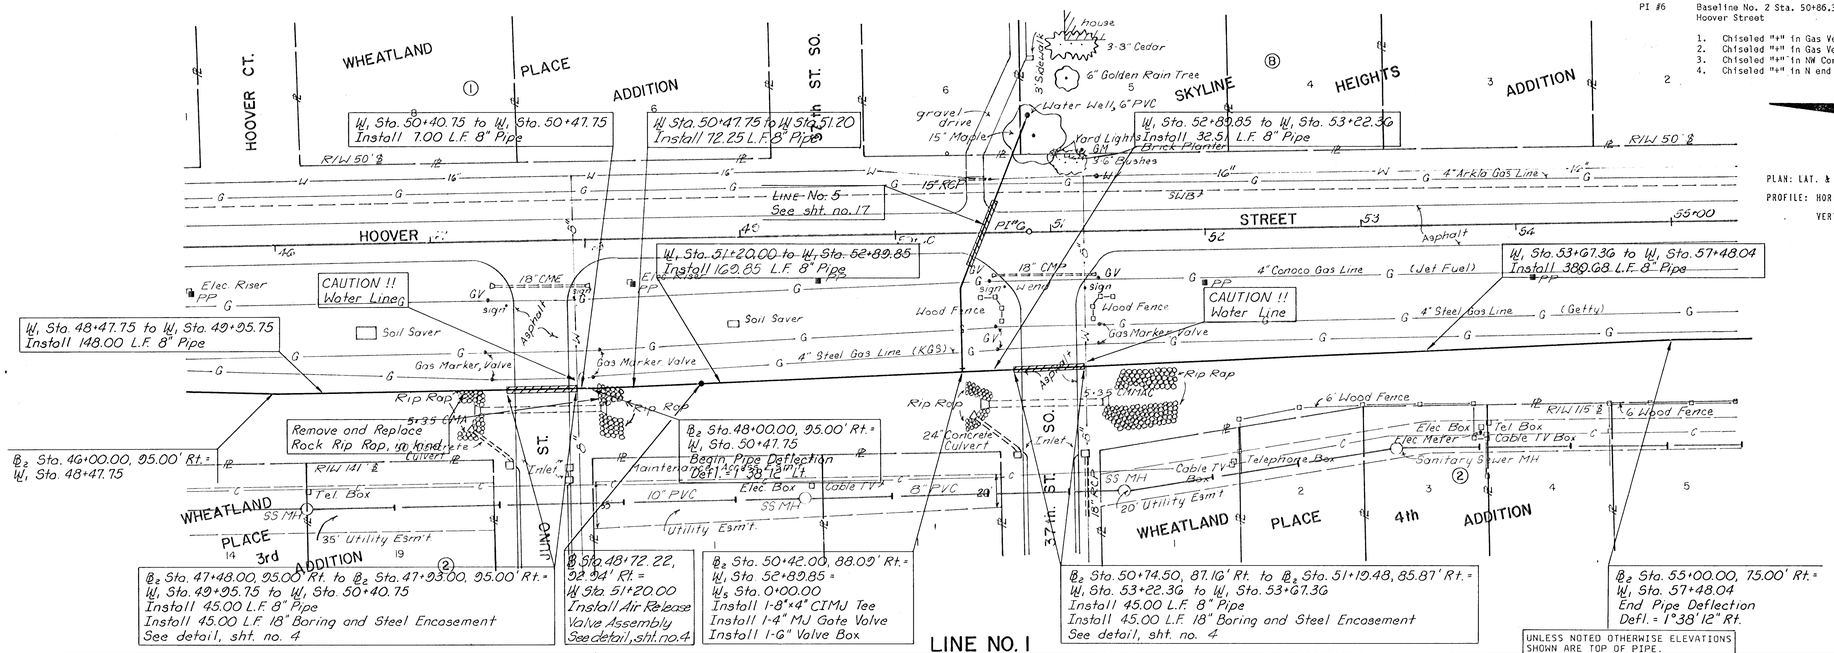

UNLESS NOTED OTHERWISE ELEVATIONS SHOWN ARE TOP OF PIPE.

LINE NO. 1

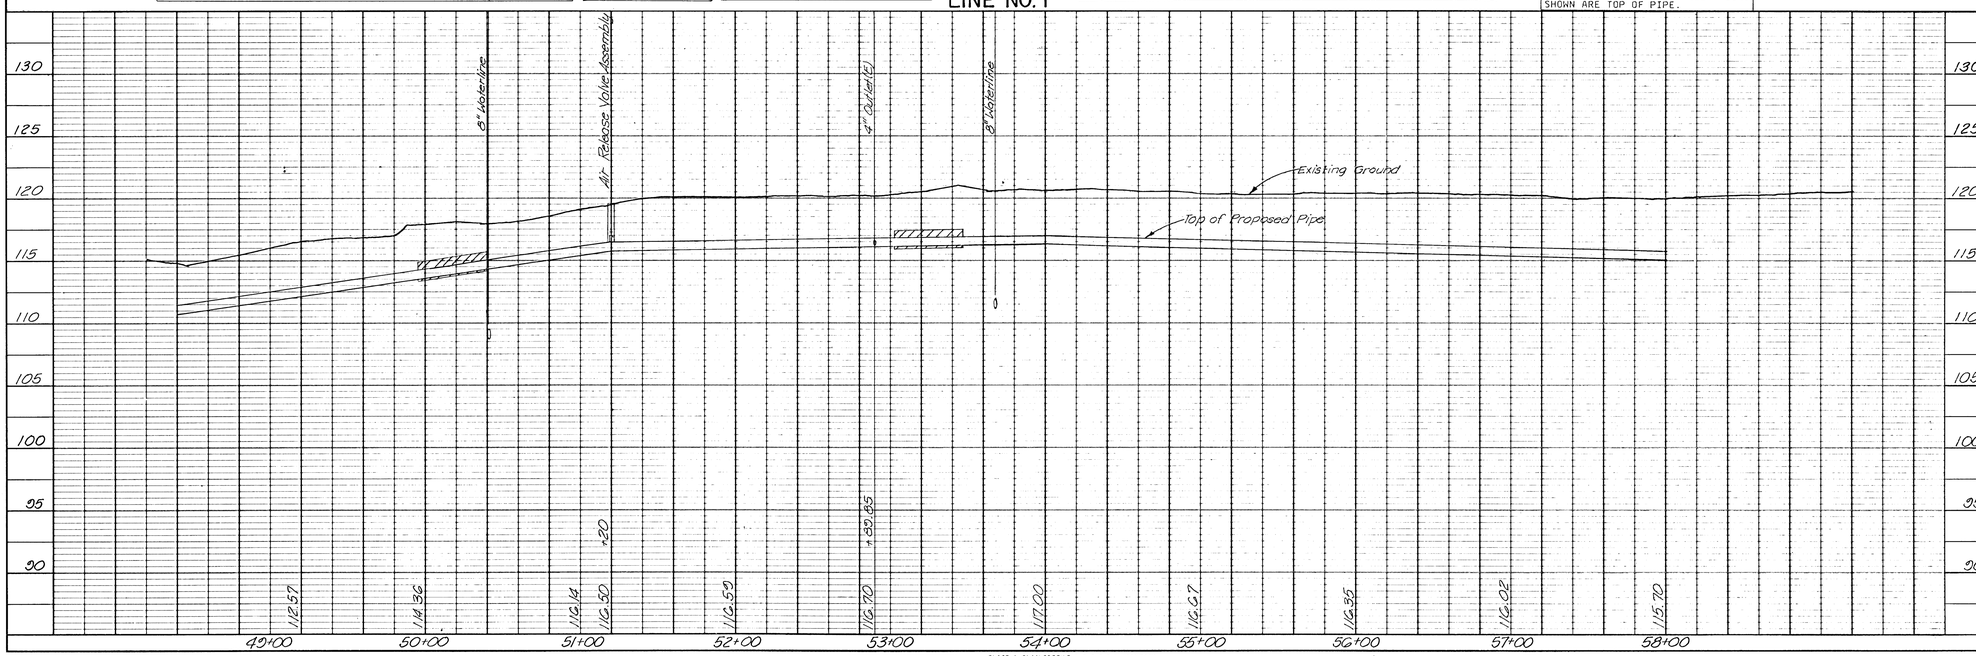

PLAN — SURVEYED, PLOTTED, ALIGNMENT CHECKED, RT. OF WAY CHECKED, NOTE BOOK, NO., BY, DATE

PROFILE — SURVEYED, PLOTTED, GRADES CHECKED, STA. & INCH. CORRECTED, NOTE BOOK, NO., STRUCTURE NOTATIONS CHKD., BY, DATE

CESSNA AIRCRAFT COMPANY
WICHITA, KANSAS
LINE NO. 1
W Sta. 48+47.75 to W Sta. 57+48.04
WITHDRAWAL WATERLINE IMPROVEMENTS

PROFESSIONAL ENGINEERING CONSULTANTS, P.A.
ENGINEERS
WICHITA, KANSAS
Job No. 34-87042
Date August 1989
Designed by MDB, CRY
Drawn by MKK, TLS, GM
Sht. 12 of 20

PLATE 1 PLAN-PROFILE © P. R. & R. E. STANDARD
EUGENE DIETZGEN CO.