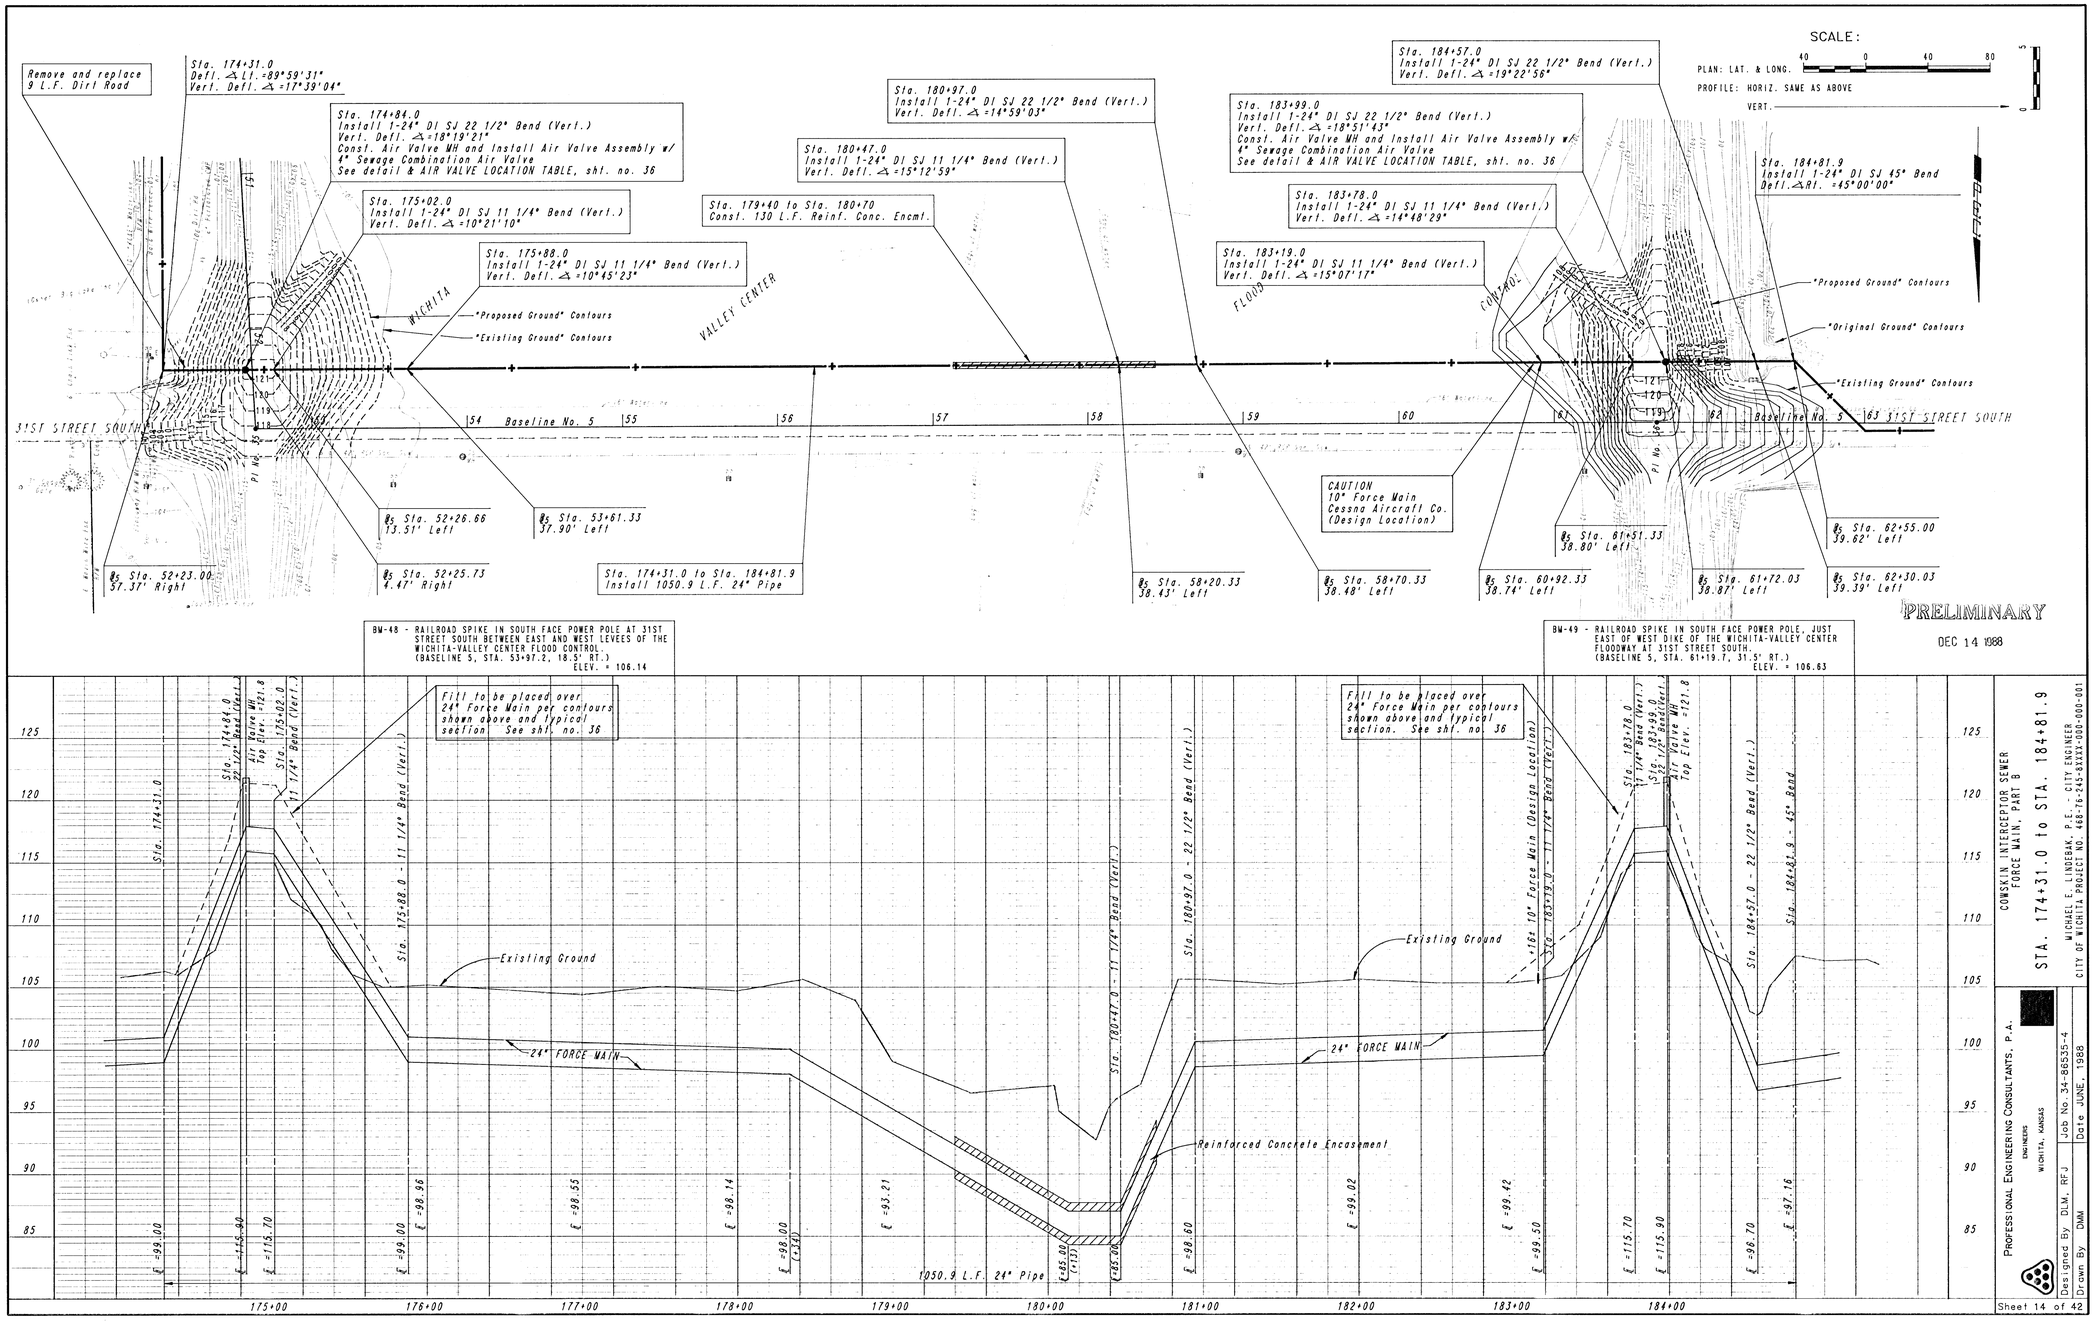

PROFESSIONAL ENGINEERING CONSULTANTS, P.A.
ENGINEERS
WICHITA, KANSAS

Designed By DLM, RFJ | Job No. 34-86535-4
Drawn By DMM | Date JUNE, 1988

COWSKIN INTERCEPTOR SEWER
FORCE MAIN, PART B

STA. 174+31.0 to STA. 184+81.9

MICHAEL E. LINDEBAK, P.E. - CITY ENGINEER
CITY OF WICHITA PROJECT NO. 468-76-245-8XXX-000-600-001

Sheet 14 of 42