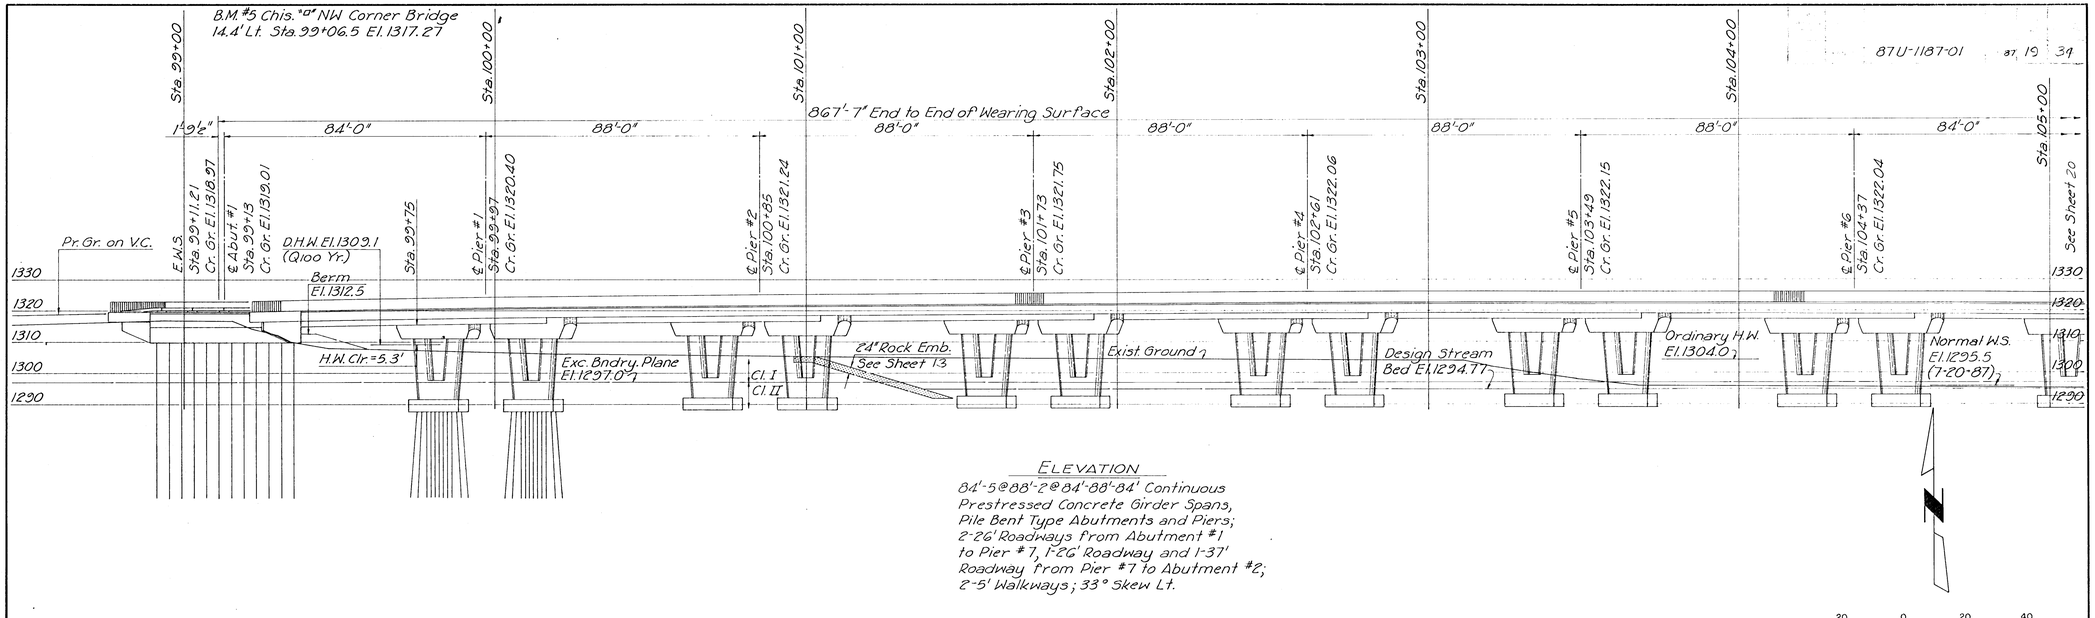

ELEVATION

84'-5@88'-2@84'-88'-84' Continuous Prestressed Concrete Girder Spans, Pile Bent Type Abutments and Piers; 2-26' Roadways from Abutment #1 to Pier #7, 1-26' Roadway and 1-37' Roadway from Pier #7 to Abutment #2; 2-5' Walkways; 33° Skew Lt.

SCALE 20 0 20 40

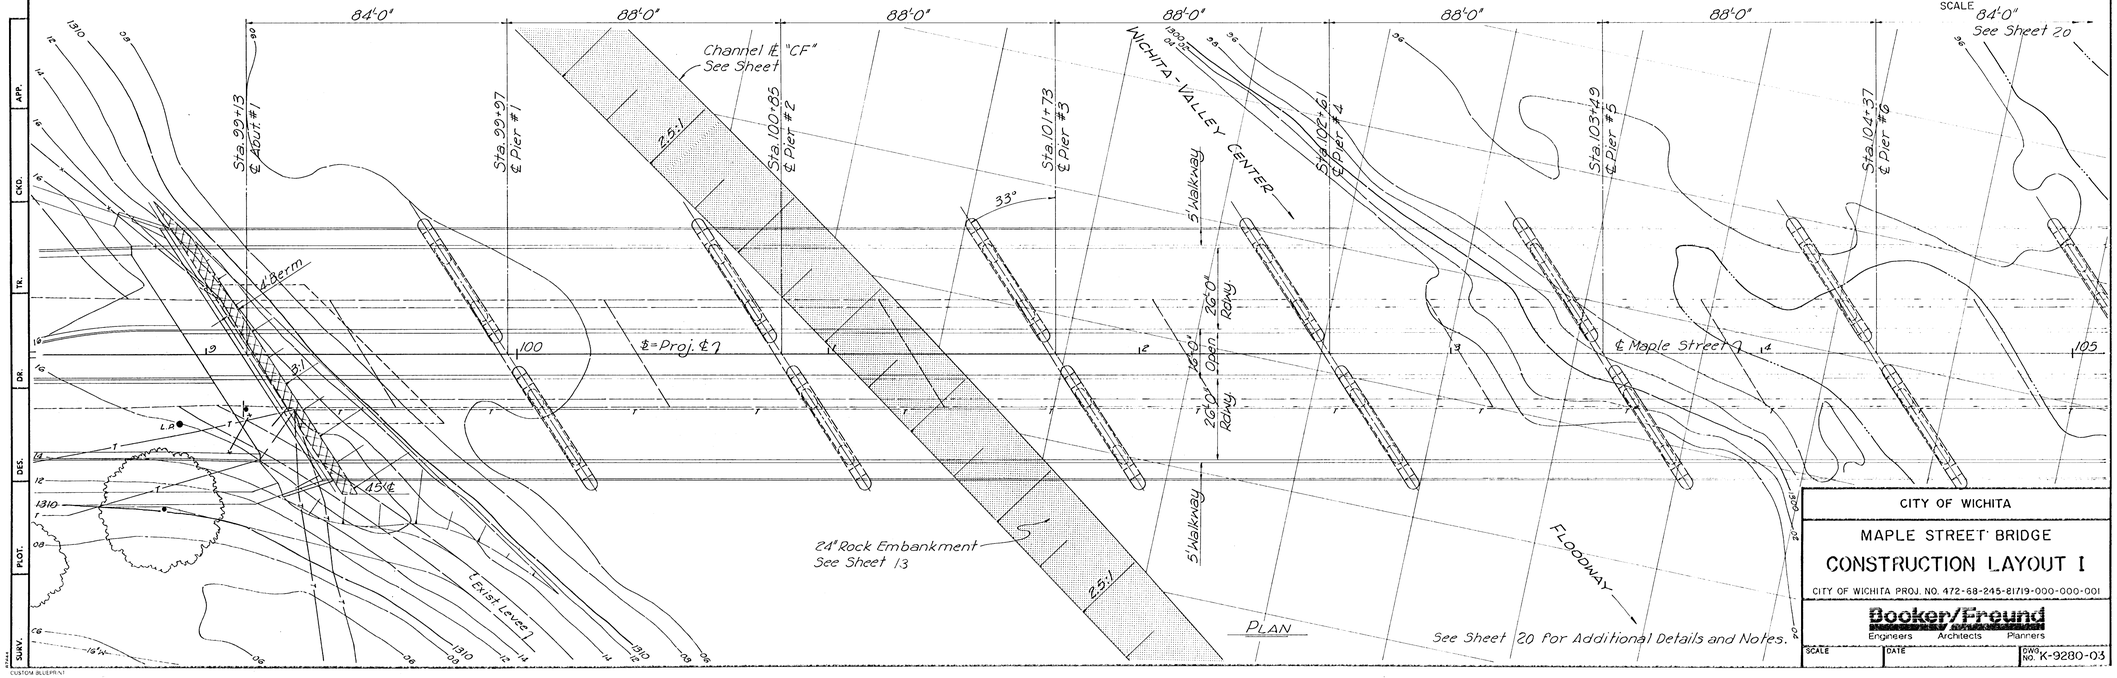

APP. CKD. TR. DR. DES. PLOT. SURV.

CUSTOM BLUEPRINT

CITY OF WICHITA

MAPLE STREET BRIDGE

CONSTRUCTION LAYOUT I

CITY OF WICHITA PROJ. NO. 472-68-245-81719-000-000-001

Booker/Freund
Engineers Architects Planners

SCALE | DATE | DWG. NO. K-9280-03