PUB. ROAD DIV. NO.	STATE	PROJECT NO.	FISCAL YEAR	SHEET NO.	TOTAL SHEETS
5	KANSAS	35W-37-35W -(133)46	1970	31	229

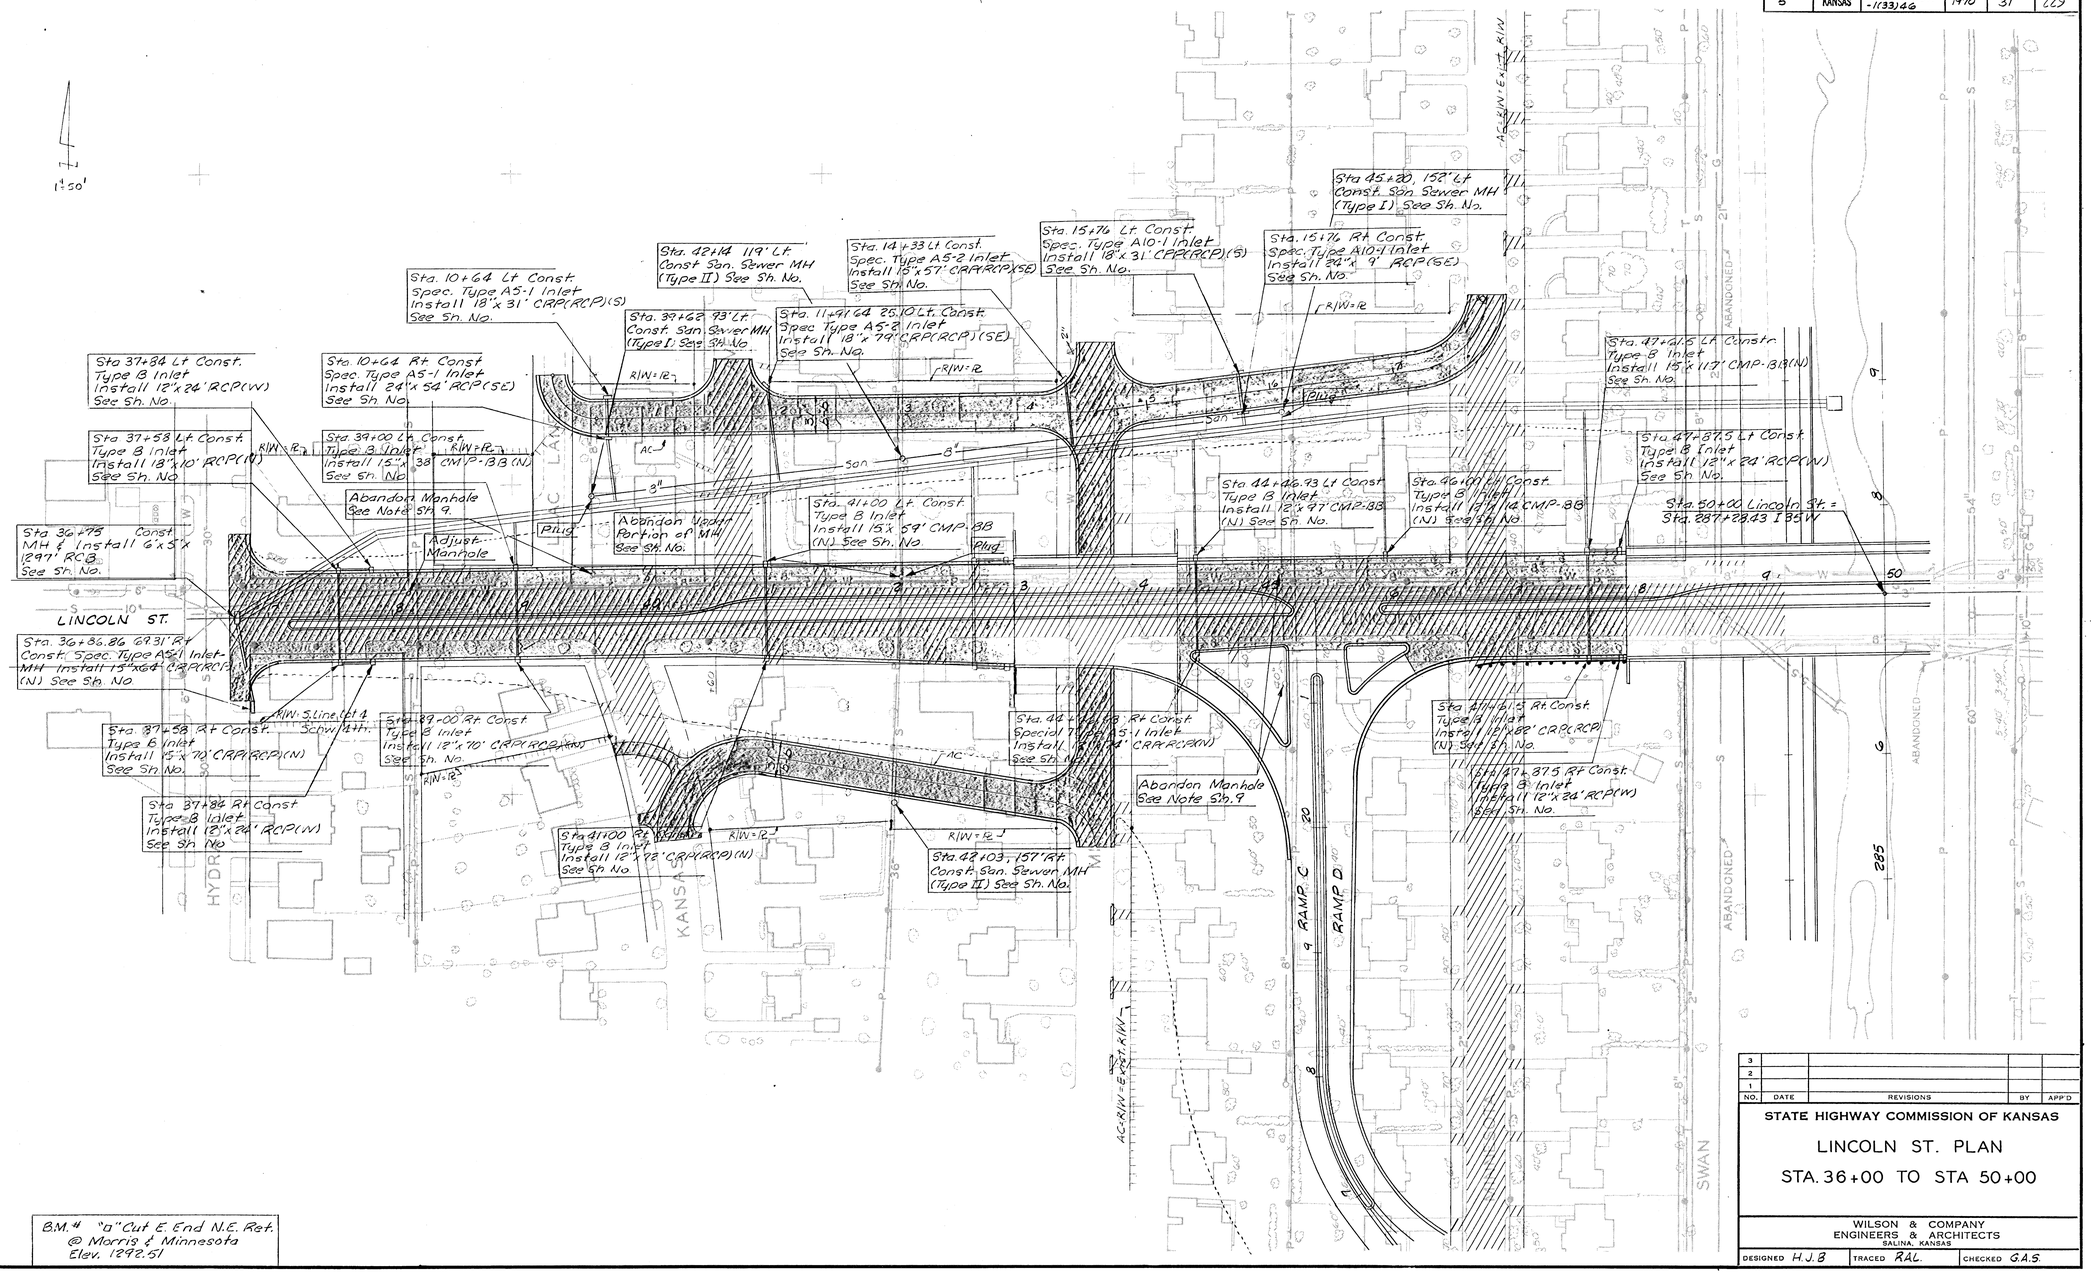

B.M. # "O" Cut E. End N.E. Ref. @ Morris & Minnesota Elev. 1292.51

NO.	DATE	REVISIONS	BY	APP'D
3				
2				
1				

STATE HIGHWAY COMMISSION OF KANSAS

LINCOLN ST. PLAN

STA. 36+00 TO STA 50+00

WILSON & COMPANY
ENGINEERS & ARCHITECTS
SALINA, KANSAS

DESIGNED H.J.B | TRACED RAL. | CHECKED G.A.S.

DEC 27 1971

64-100 C