PUB. ROAD DIV. NO.	STATE	PROJECT NO.	FISCAL YEAR	SHEET NO.	TOTAL SHEETS
5	KANSAS	33N-B11-35N-1(33)46	1970	32	229

FINAL SURVEY		BY	DATE
NOTE BOOK	SURVEYED		
	PLOTTED		
	TEMPLATE		
	AREAS		
NO.	AREAS CHECKED		

ORIGINAL SURVEY		BY	DATE
NOTE BOOK	SURVEYED		
	PLOTTED		
	TEMPLATE		
	AREAS		
NO.	AREAS CHECKED		

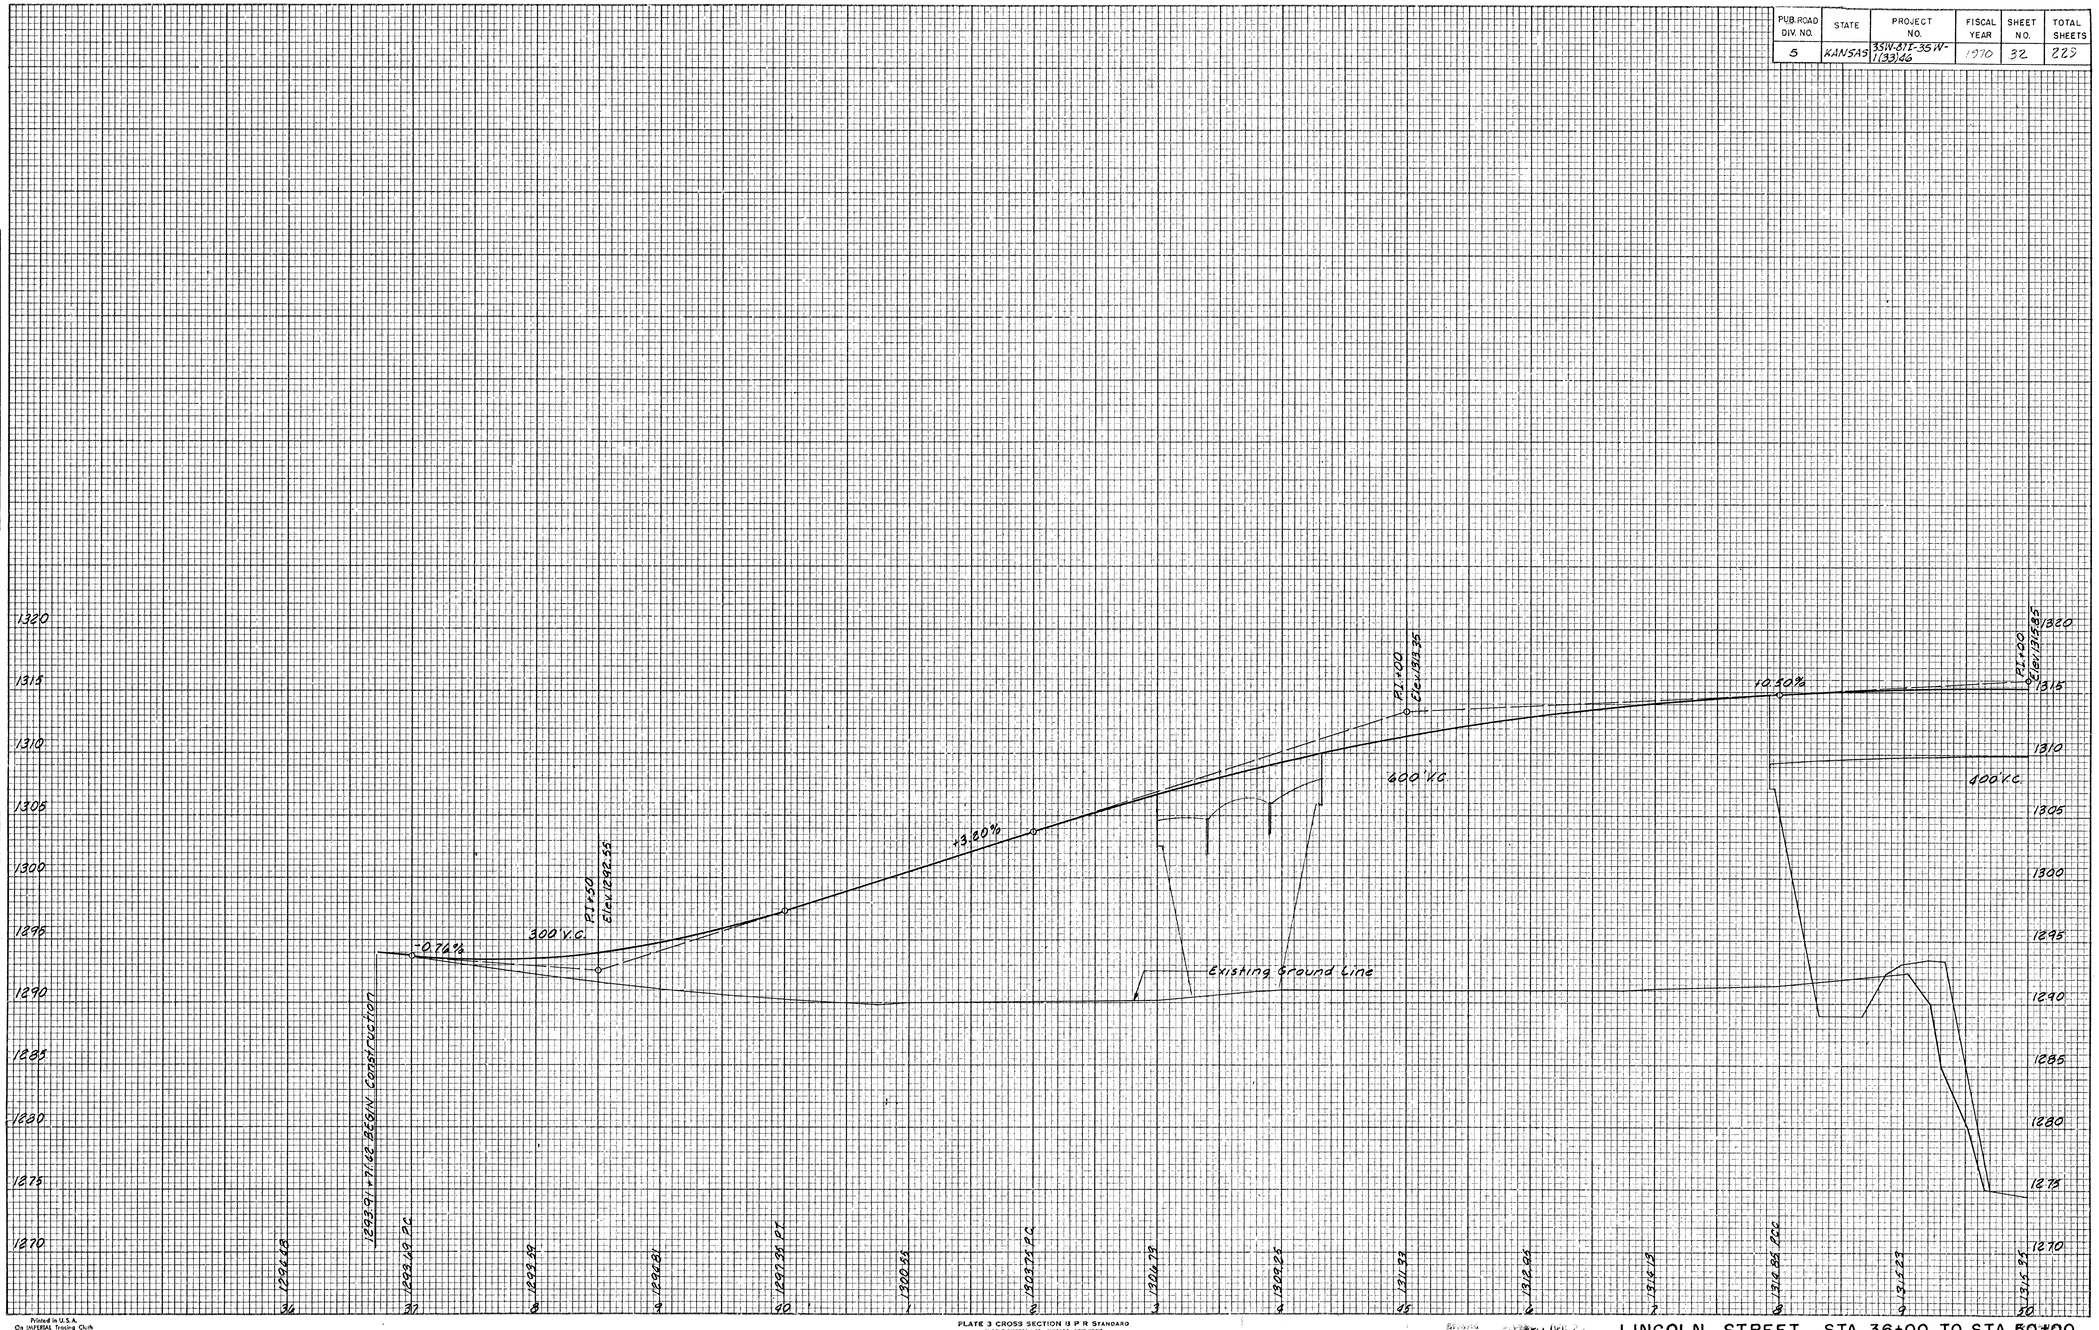

Printed in U.S.A.
On IMPERIAL Tracing Cloth

PLATE 3 CROSS SECTION 18 P R STANDARD
EUGENE DIETZGEN CO. CHICAGO - NEW YORK

LINCOLN STREET STA. 36+00 TO STA. 50+00