PUB. ROAD DIV. NO.	STATE	PROJECT NO.	FISCAL YEAR	SHEET NO.	TOTAL SHEETS
5	KANSAS	35W-87 I-35W -1(33) 46	1970	59	229

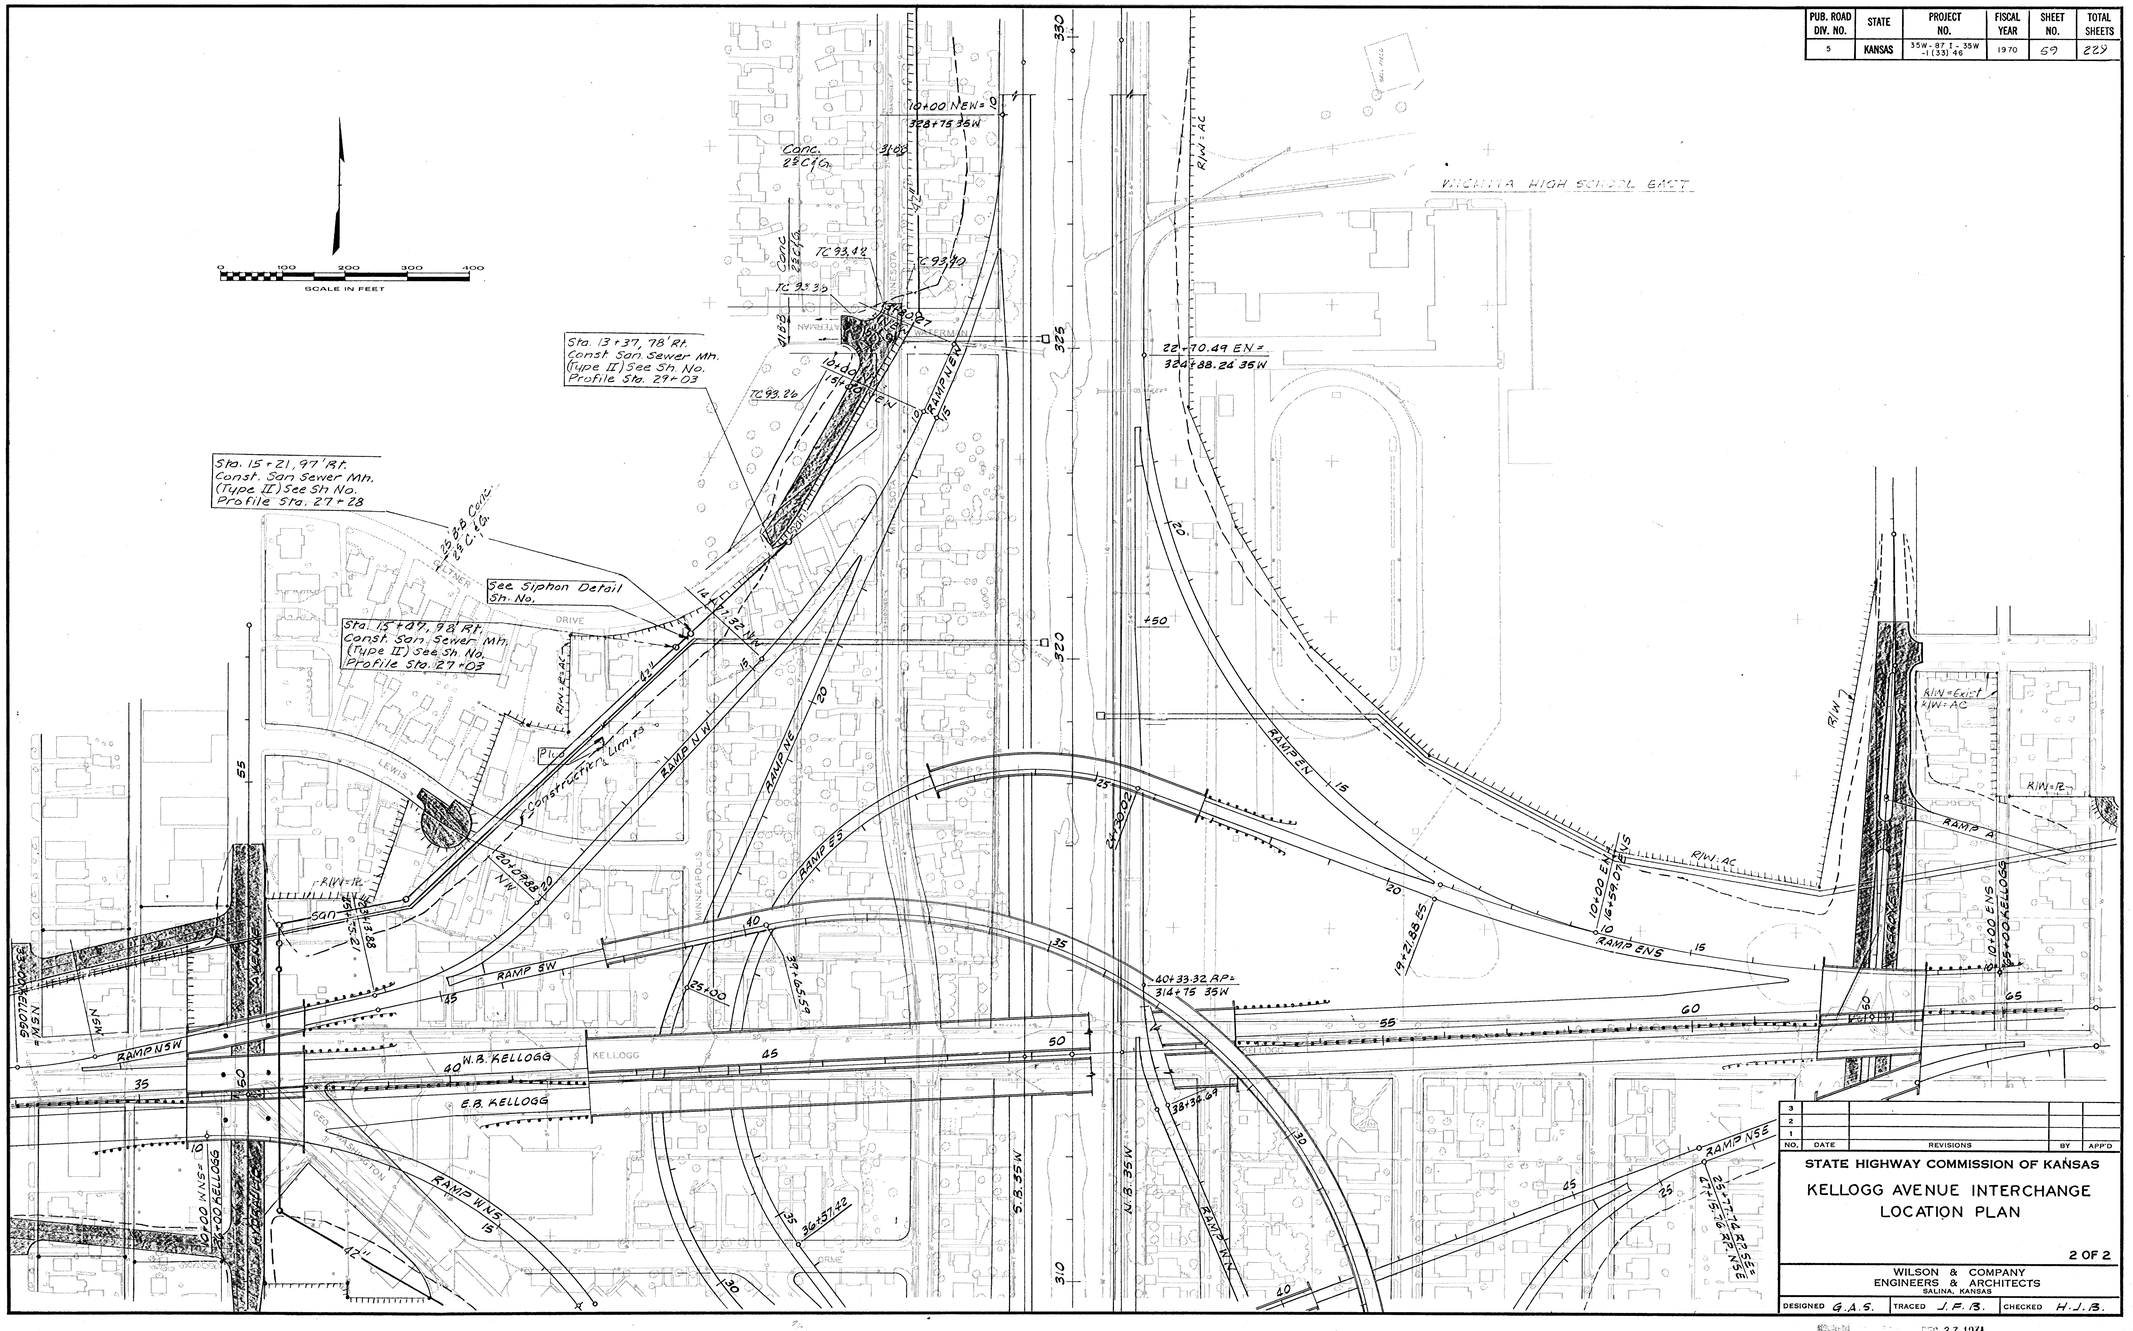

NO.	DATE	REVISIONS	BY	APP'D
3				
2				
1				

STATE HIGHWAY COMMISSION OF KANSAS

KELLOGG AVENUE INTERCHANGE LOCATION PLAN

2 OF 2

WILSON & COMPANY
ENGINEERS & ARCHITECTS
SALINA, KANSAS

DESIGNED G.A.S. TRACED J.F.B. CHECKED H.J.B.

DEC 27 1971

64-1020